

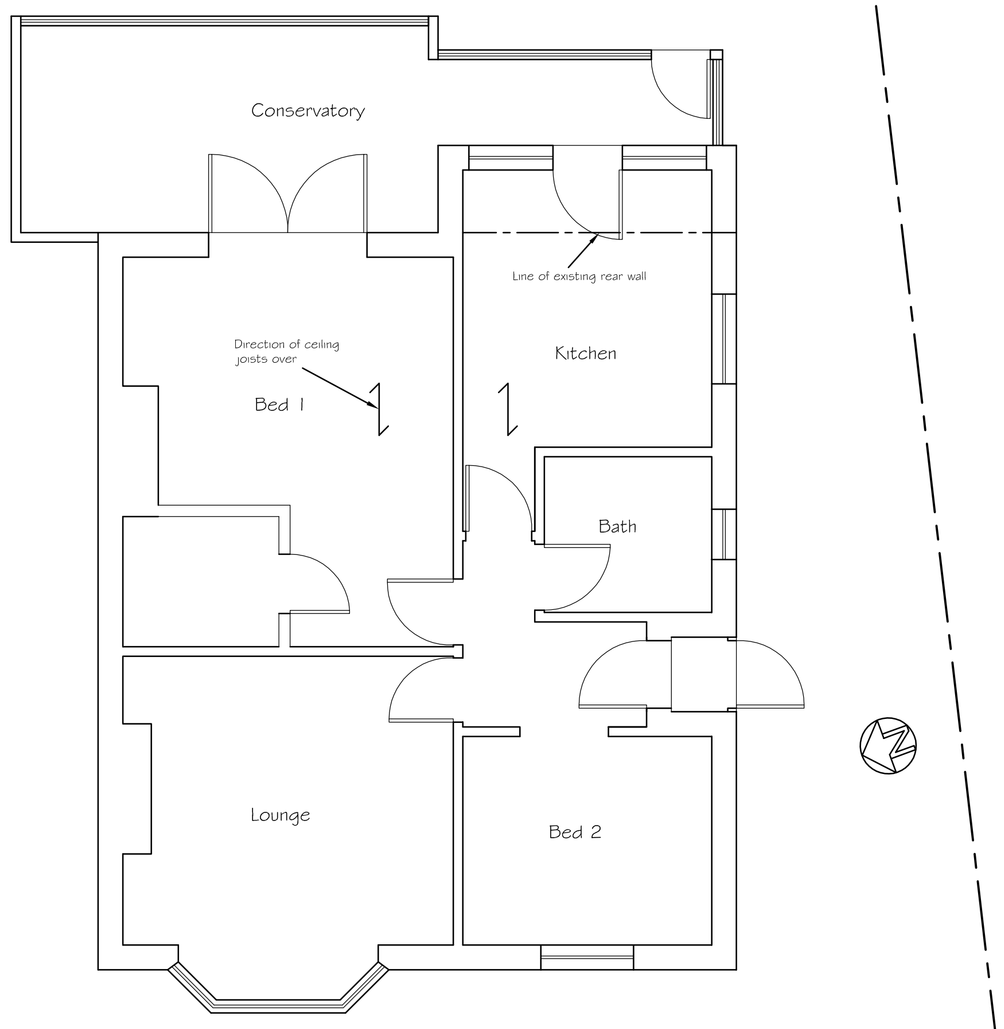


Existing Ground Floor Plan

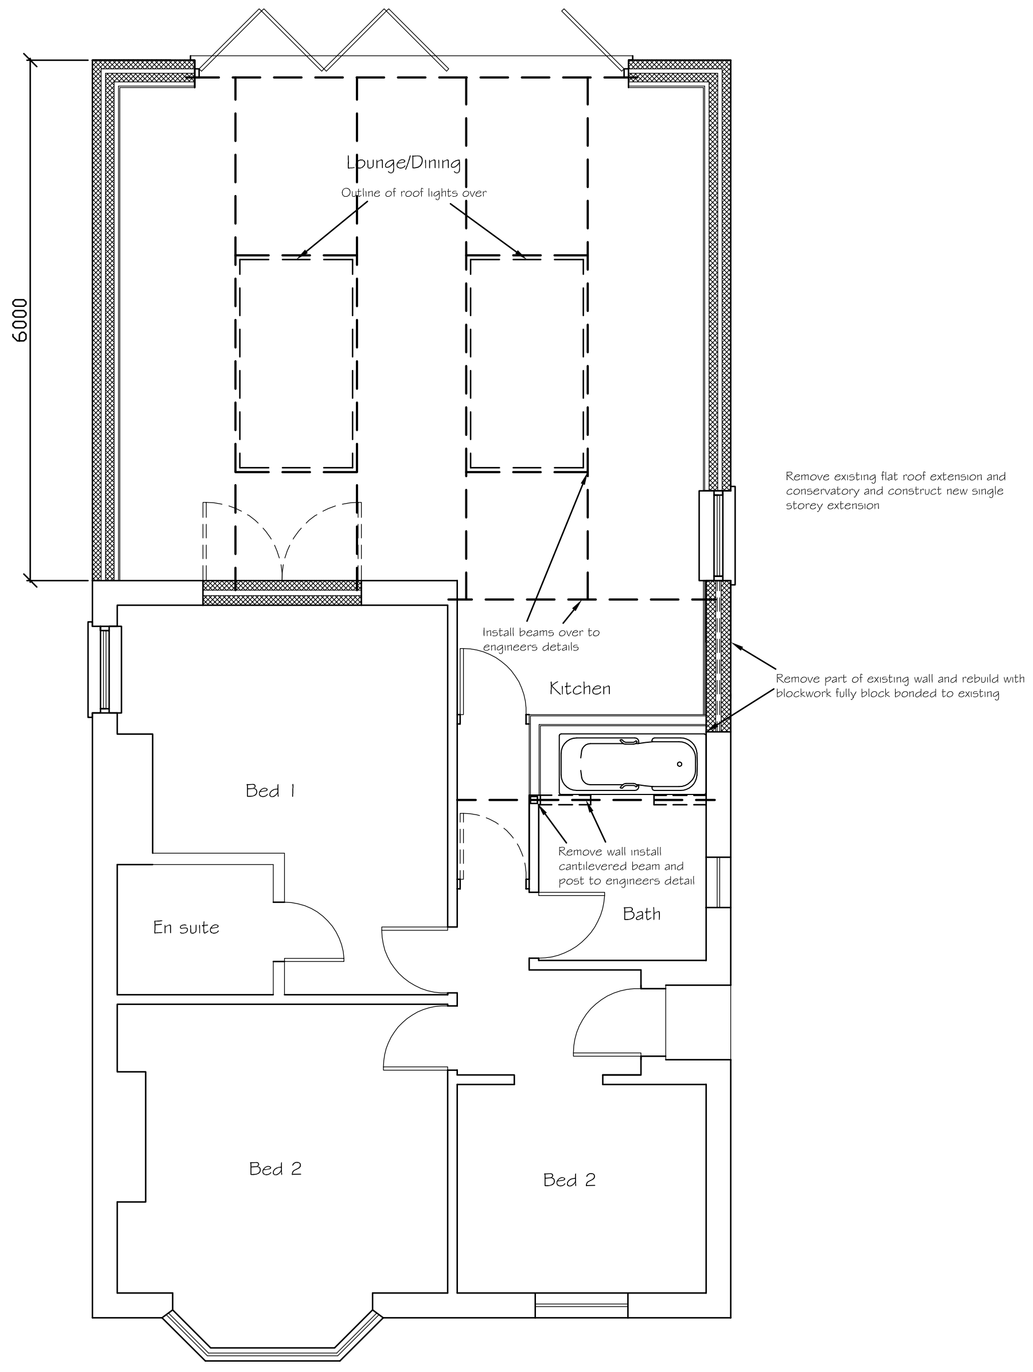

Proposed Ground Floor Plan

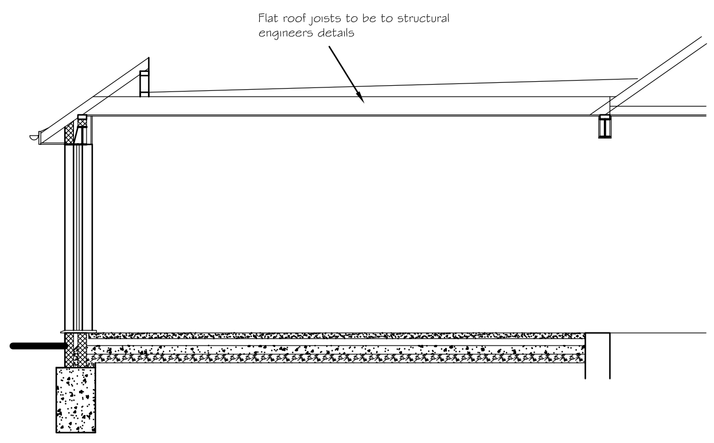

Proposed Cross Section

0 0.5 1 2 3 4 5 6 7 8 9 10

SCALE 1:50

Tony Rogers
Building Consultants
Address: 40 Dawn Crescent, Upper Beeding
West Sussex, BN44 3WH
Telephone: 01903 815225 Fax: 01903 815225

Rev.	Date:	Revision Description:
A	Nov 2019	Rear elevation altered

Client: H Morris

Address: 58 Bostide Lane
Sompting
West Sussex
BN15 0DJ

Project: Proposed single storey rear extension

Scale: 1:50
Paper Size A1

Date: November 2018

Drawing No: 18/1328/01

Drawn By: AWR

Revision: A