
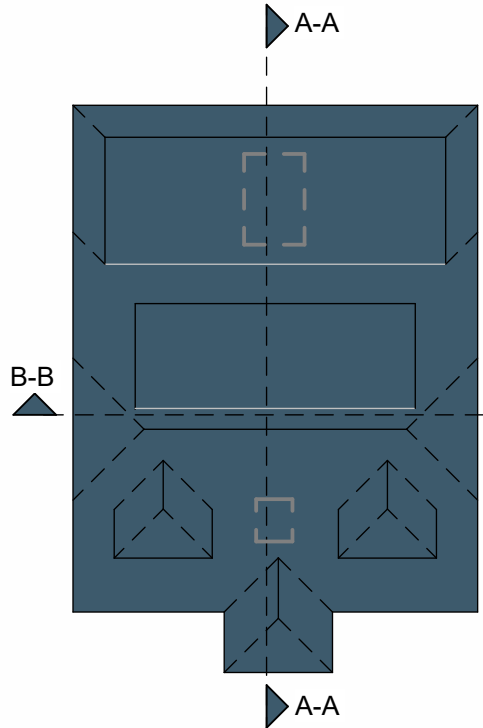


Notes:

1. THE COPYRIGHT OF THIS DRAWING IS VESTED IN ARCHEVOLVE AND IT MAY NOT BE REPRODUCED IN WHOLE OR PART OR USED FOR THE MANUFACTURE OF ANY ARTICLE WITHOUT THE EXPRESS PERMISSION OF THE COPYRIGHT HOLDERS.
2. WORK TO FIGURED DIMENSIONS ONLY.
3. THIS DRAWING IS TO BE READ IN CONJUNCTION WITH ALL RELEVANT ARCHITECT'S, SERVICE ENGINEER'S AND ARCHEVOLVE AND SPECIFICATIONS.

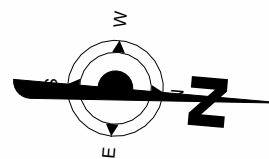

Rev_A	Address Updated	AP	26/02/26
Revision Number	Revision Description	Issued by	Revision Date

DATE: 31/11/25 STATUS: PLANNING ISSUE SHEET SIZE: A1

SCALE: 1 : 50 DRAWN: AP CHECKED:

CLIENT: Mr A Khan
14 St James Ave
Lancing
BN15 0NN

SITE ADDRESS:

REVISION: Rev_A

DRAWING NO: APC/192/ 25/07

PROJECT NO:

DRAWING: Extension & Loft Conversion
TITLE: Proposed Sections




ARCHEVOLVE


✉ // design @archevolve.co.uk

🌐 // www. archevolve.co.uk


☎ // 01798 879894

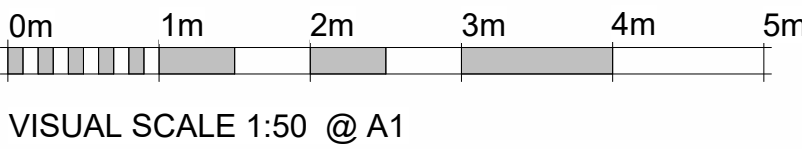

VISUAL SCALE 1:50 @ A1

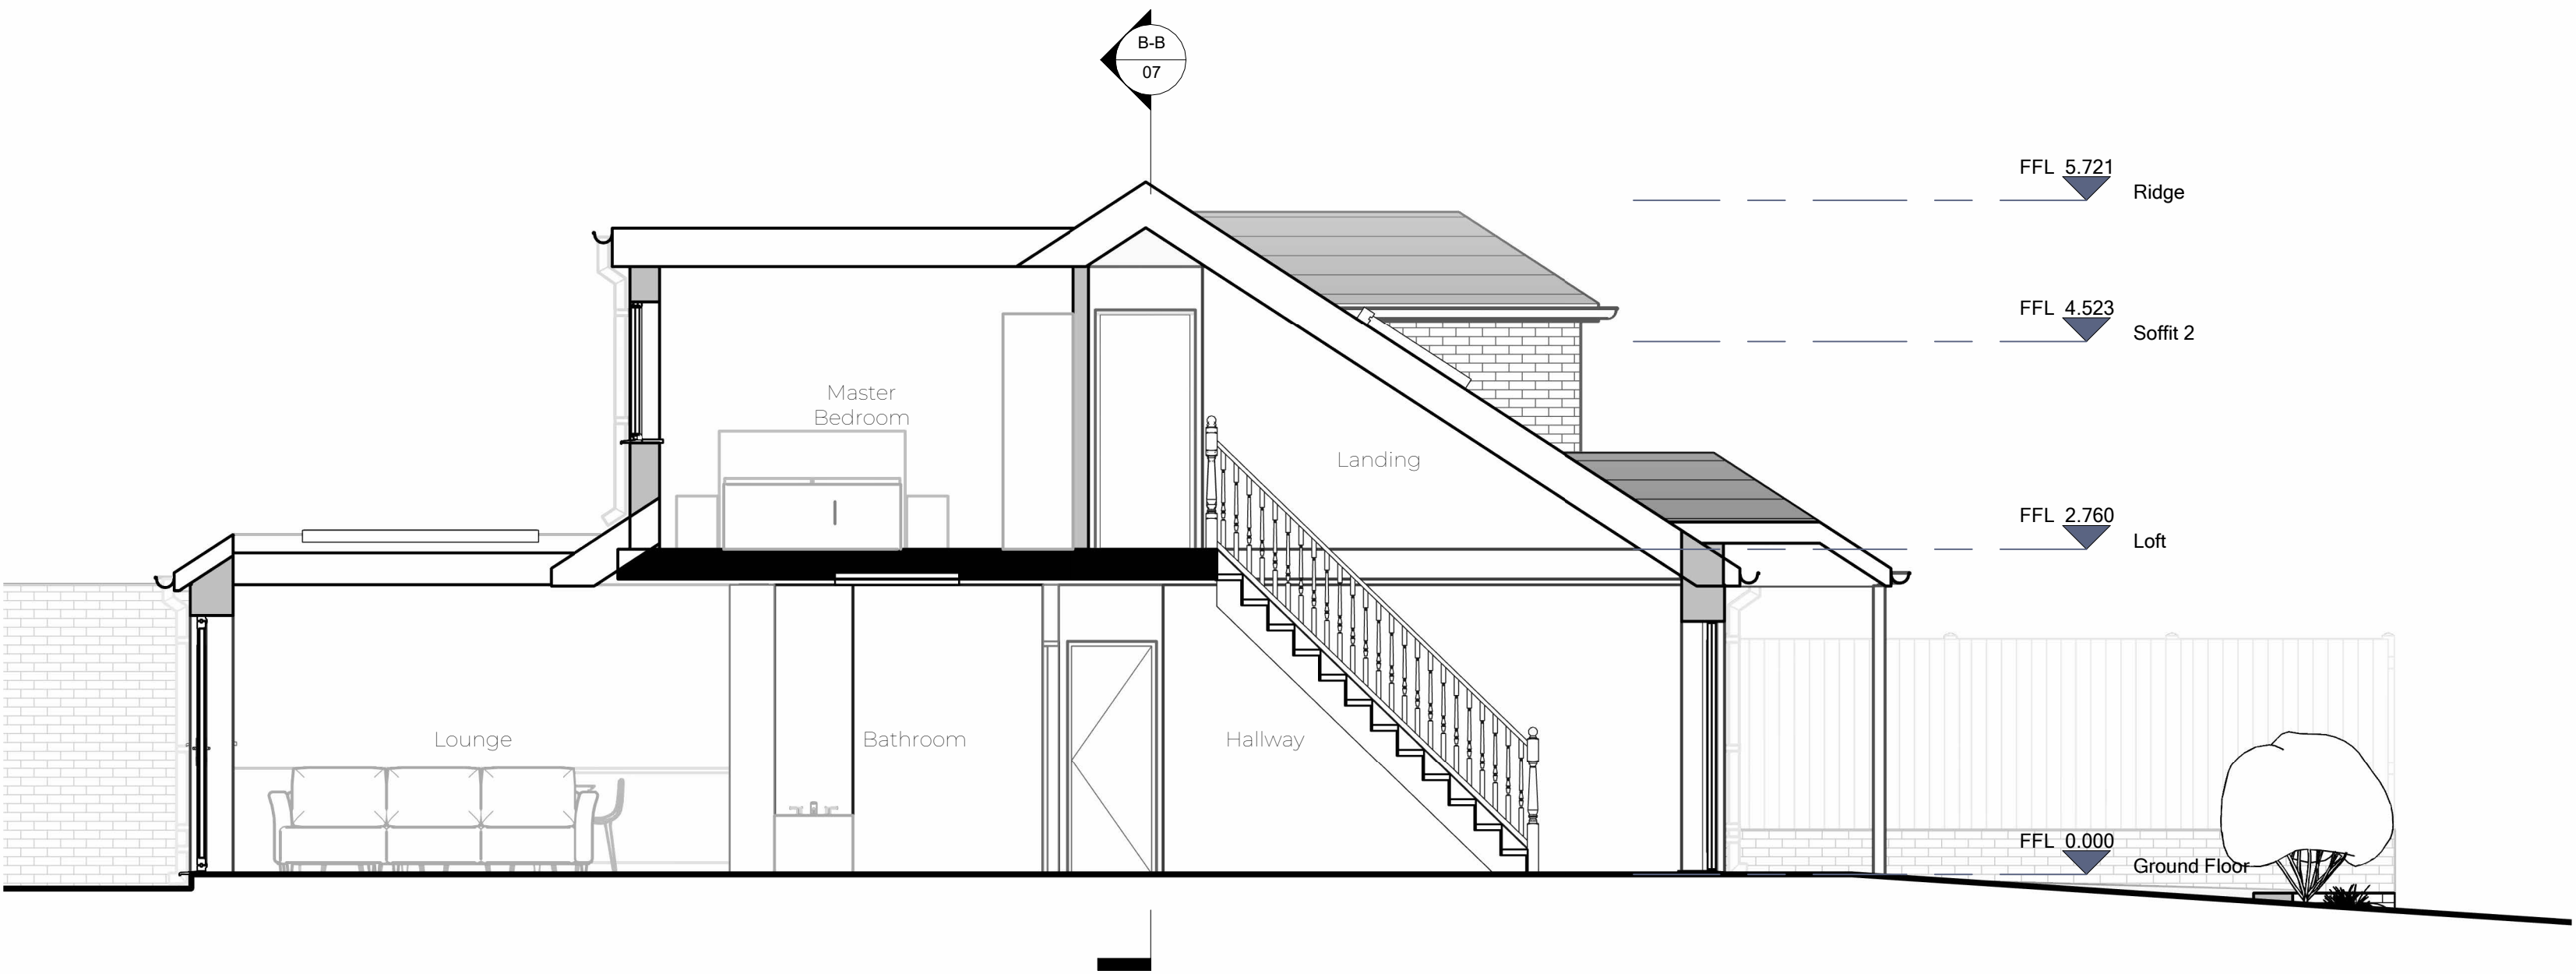

Proposed Section A-A
1 : 50

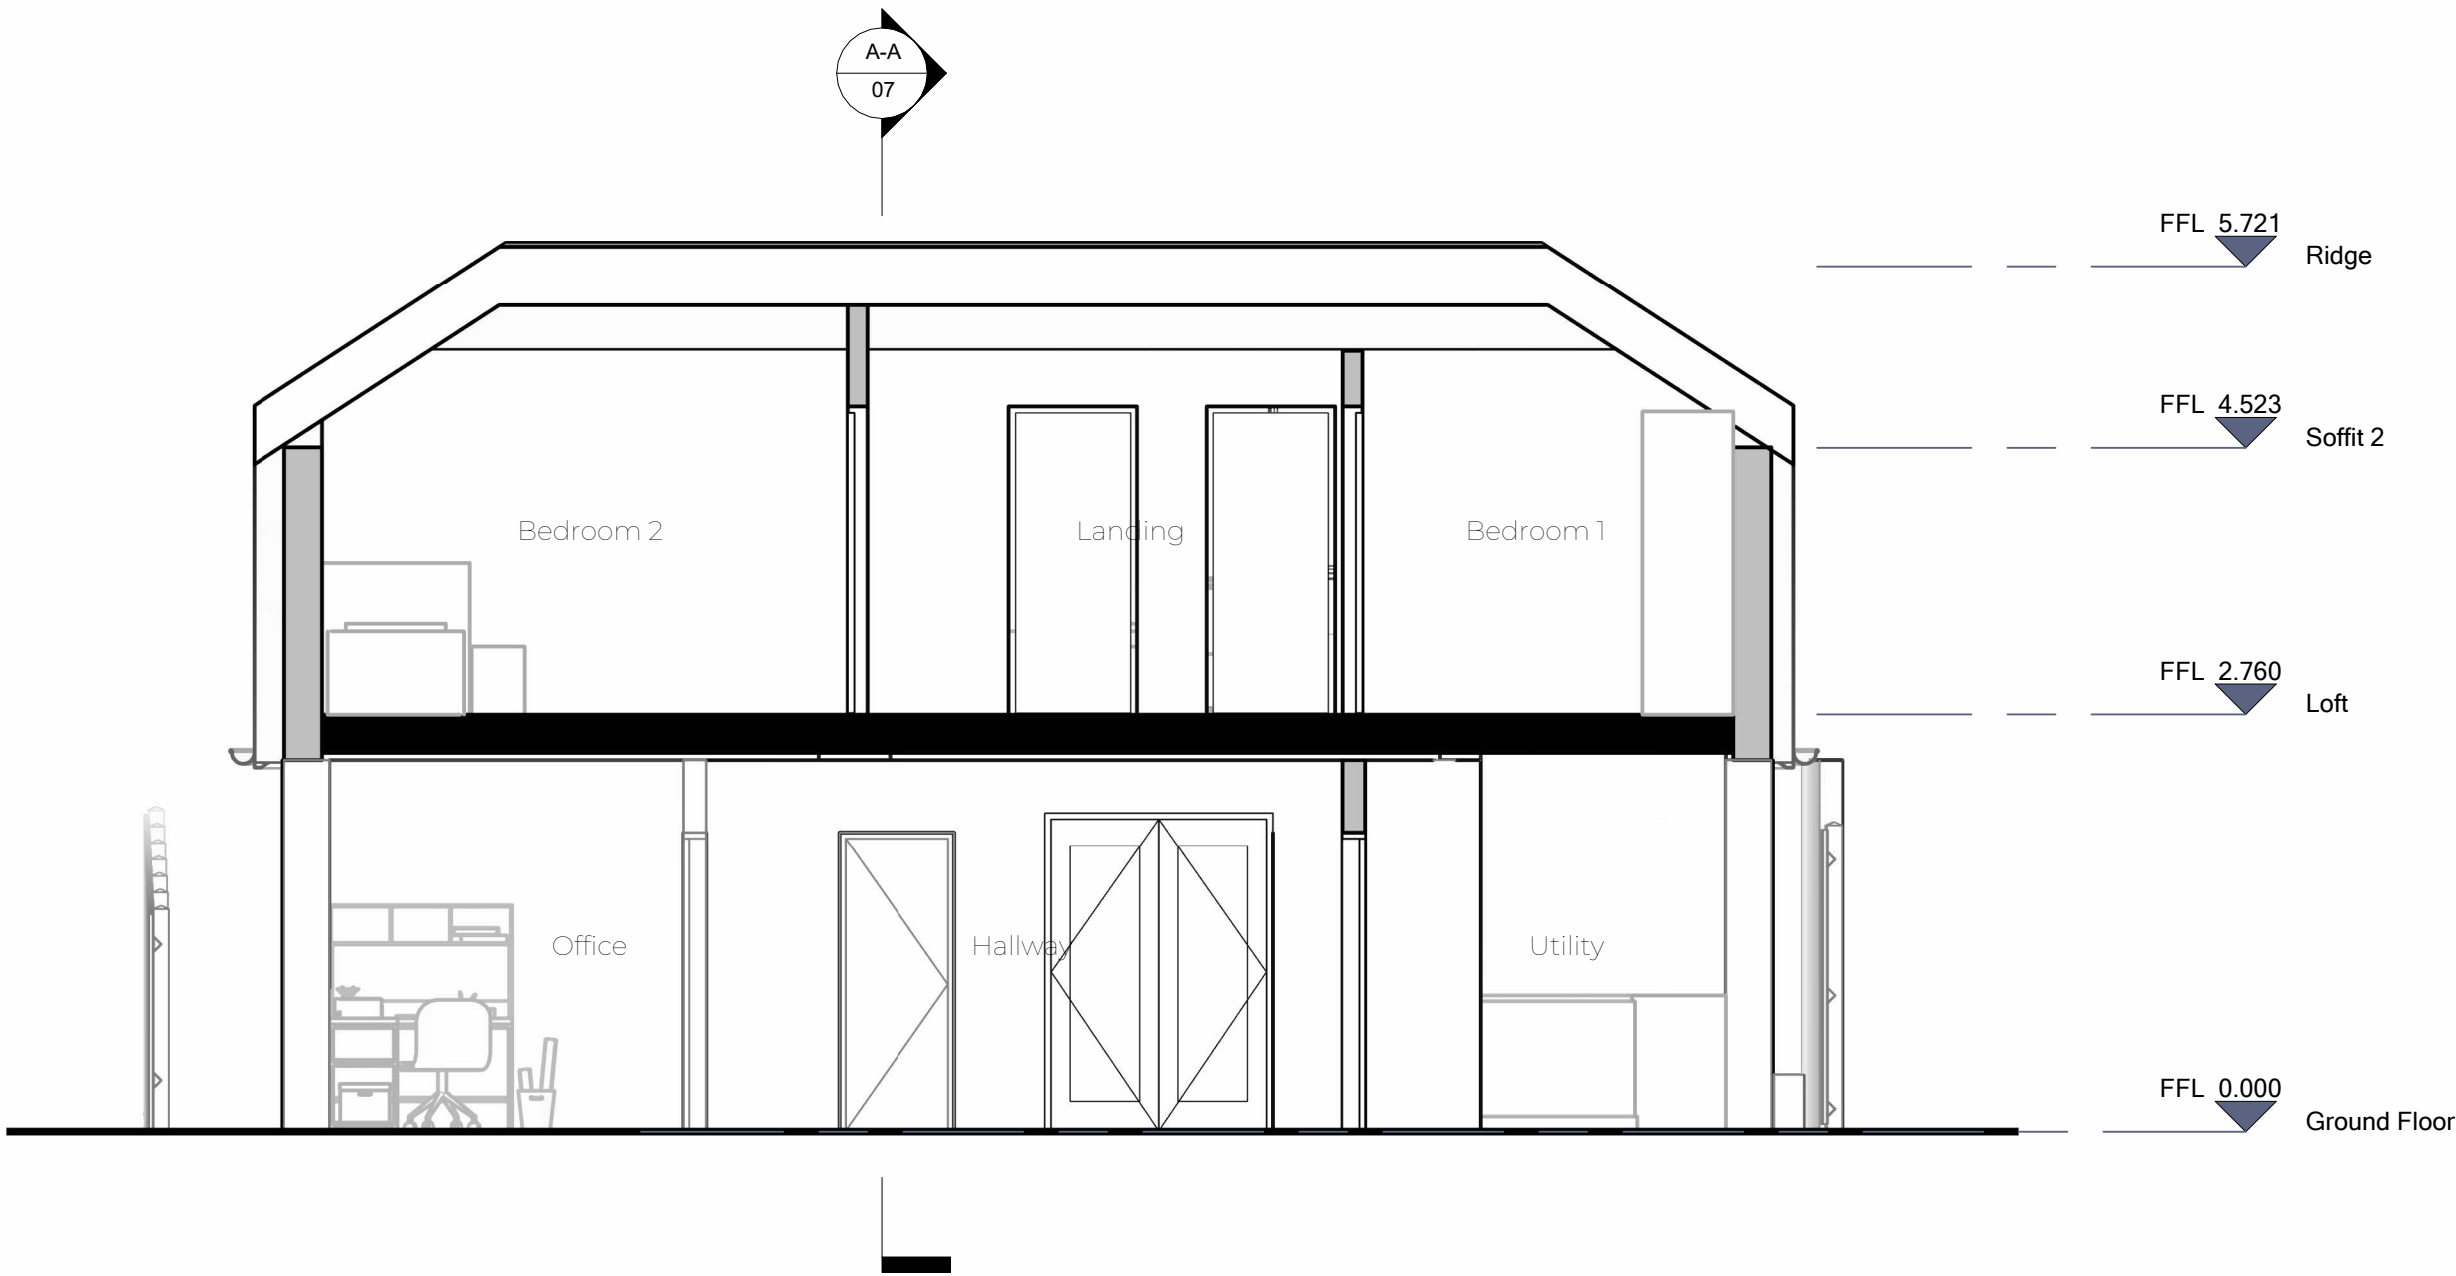

Proposed Section B-B
1 : 50