


Existing West Elevation

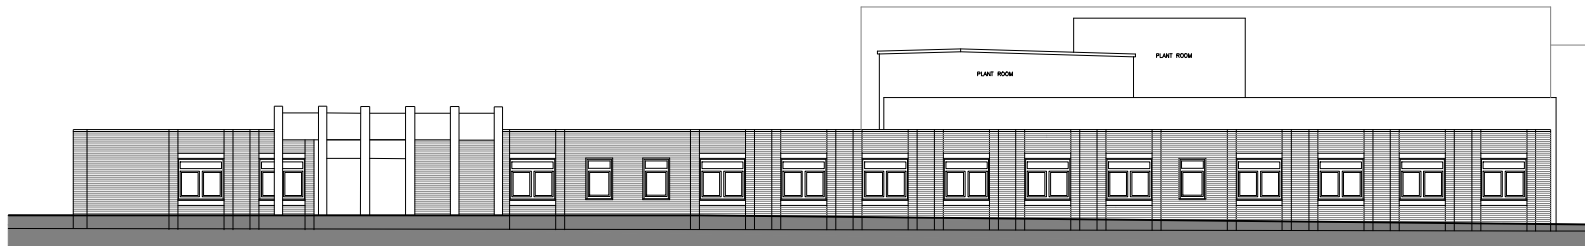


Existing North Elevation




Existing East Elevation



Existing view from Hammy Lane

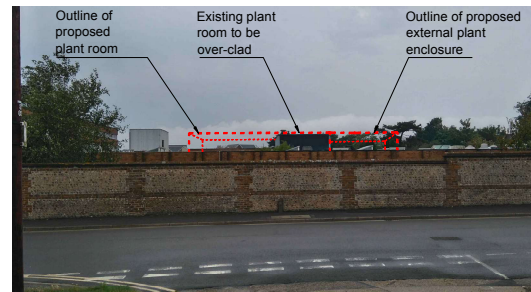

Existing view from Hammy Lane

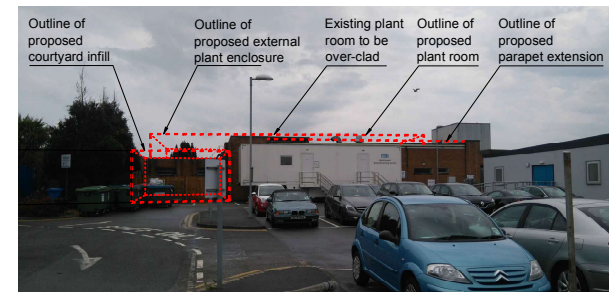

Existing view from Western carpark

