Crowther Iveston-Hall
Tel: 01803 878580 Fax: 01803 878783
E-mail: reception@crowthers.co.uk

08717\S\01

Drawing No.	Revision
Planning	Tender ☐
Preliminary	Construction ☐
Building Regulations ☐	As Built ☐

Drawn By MS Checked By PC

Date Oct 2015

Scale As noted @ A3

Client Atlantic Court
c/o Totnes & Cook

Drawing Location & Block Plans

Project Atlantic Court
Ferry Road
Shoreham
BN43 5YL

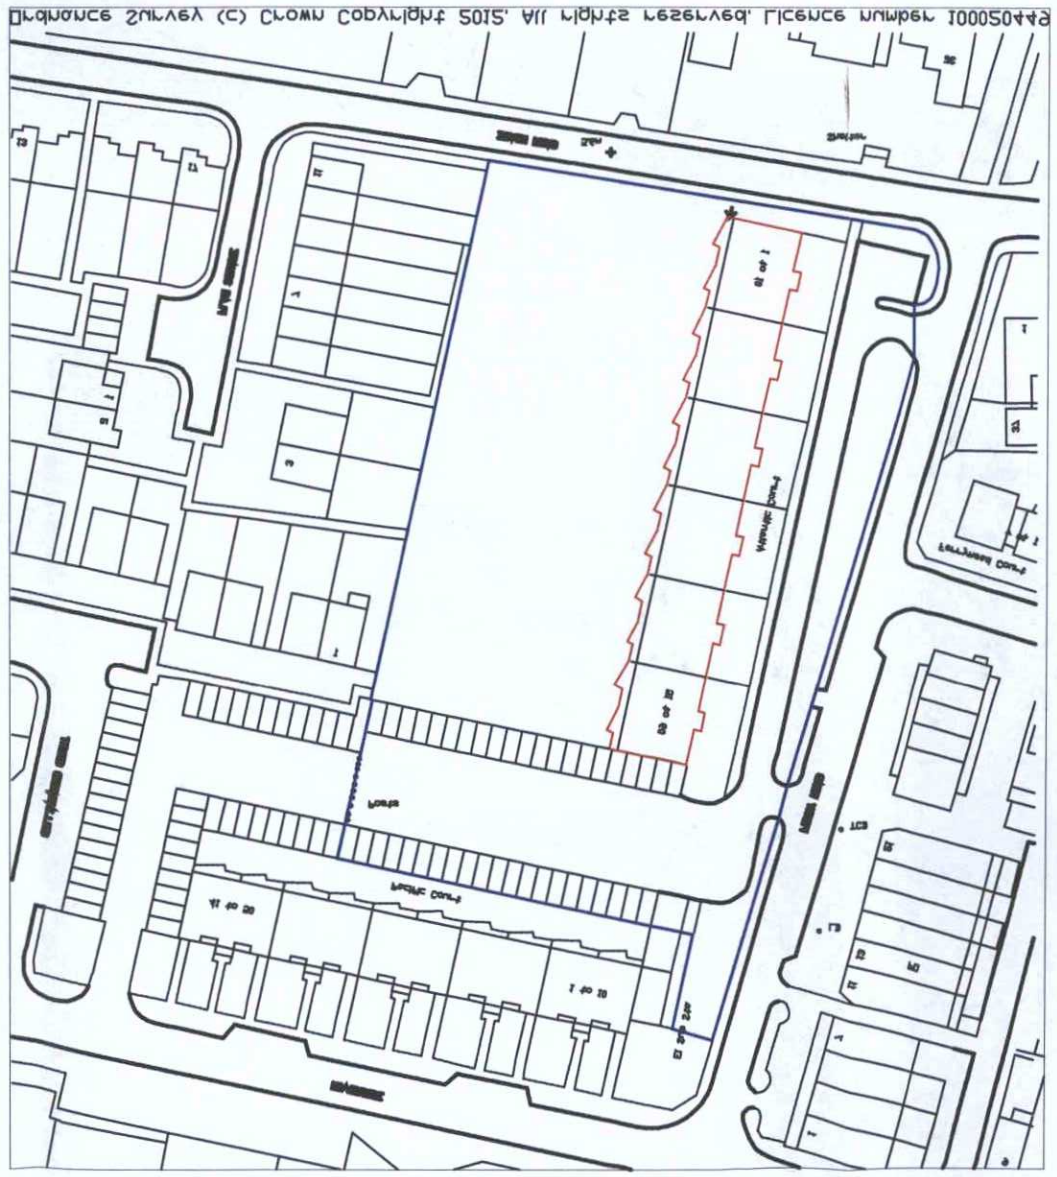
Revision Initial

Notes
Do not scale
Except for Planning purposes.
The contractor is required to check all dimensions on site before work commences.
All goods, materials and workmanship to comply with current Building Regulations BS8 and COP's and such other officer may consider necessary.
regulations as the local/statutory authorities, environment

© This drawing is copyright of Crowther Iveston-Hall

PLANNING SERVICES
TOTNES & WORTHING
NO
SCALE 1 8 DEC 2015
MAN AMDM Ref 1/2

Location Plan 1:1250


Atlantic Court
Atlantic Court
Atlantic Court
Ferry Road
Ferry Road
Ferry Road