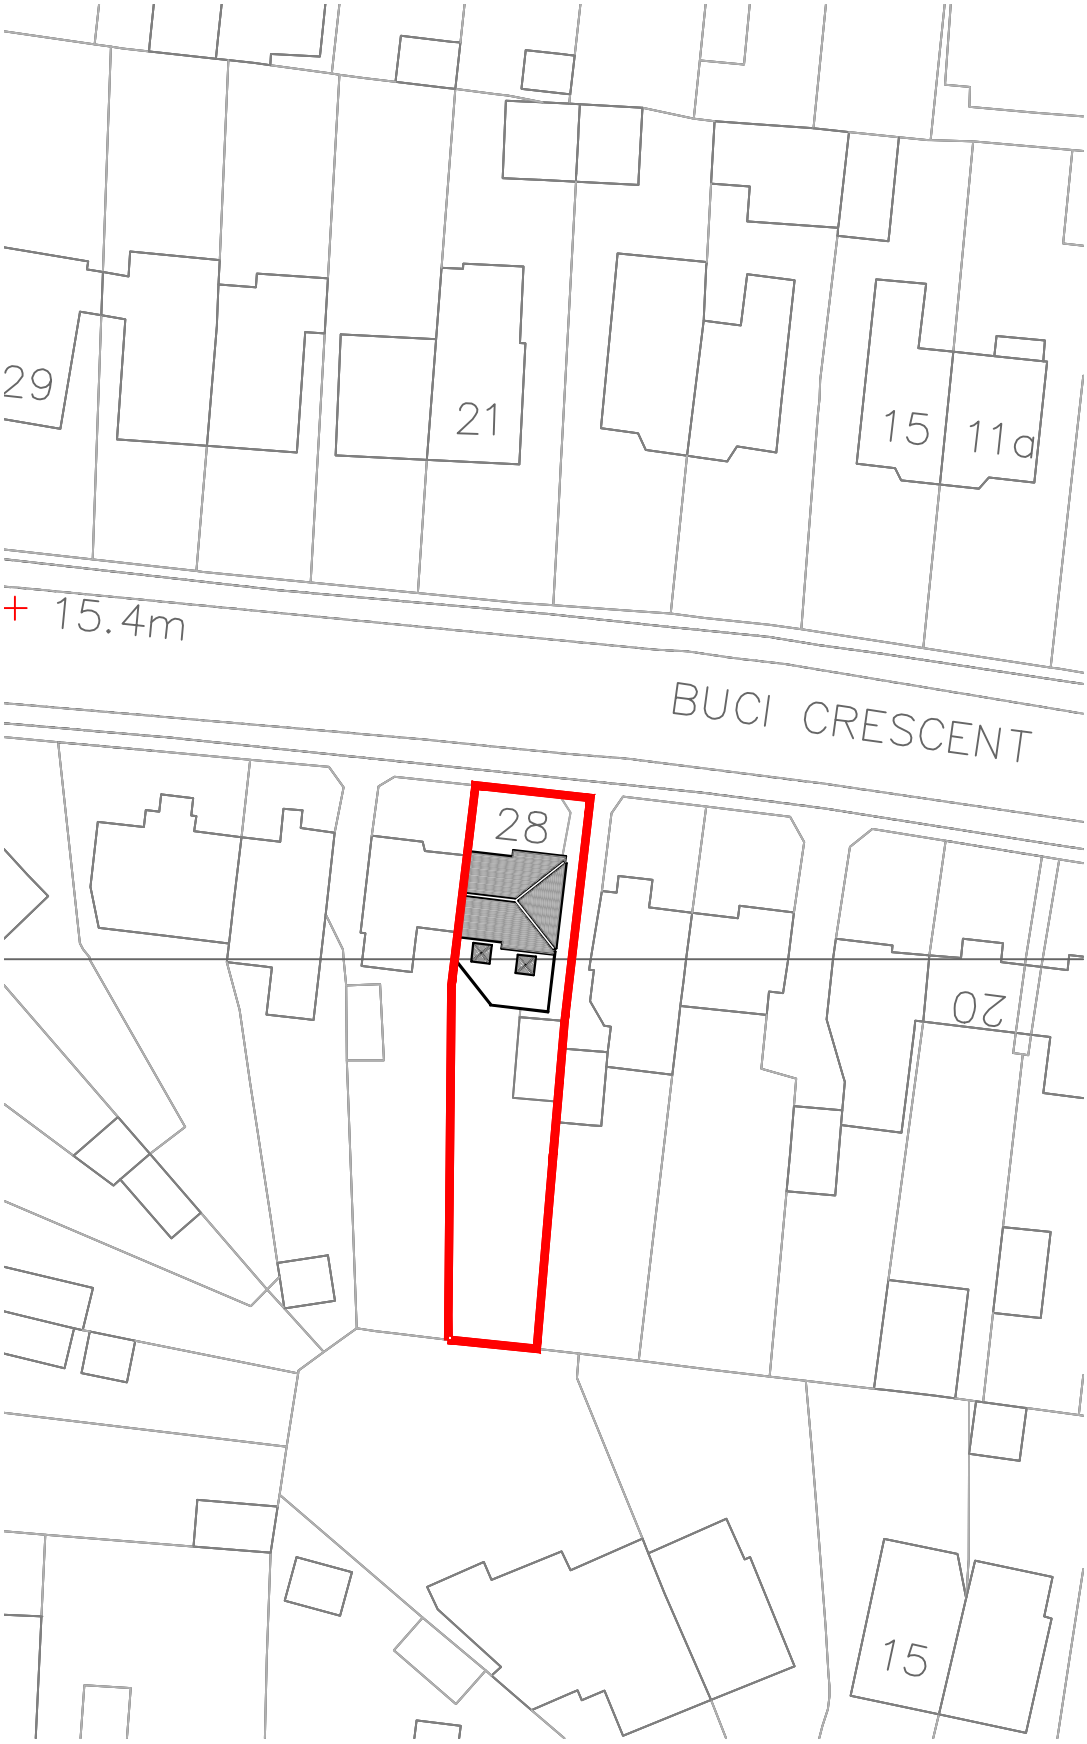


SCALE
0m 5m 10m 15m

Block Plan
Scale 1:500@A4

PRIOR TO THE COMMENCEMENT OF ANY WORKS, THE BUILDER IS TO CHECK AND/OR DETERMINE ALL CONSTRUCTION DETAILS, INCLUDING CHECKING EXISTING SITE LEVELS AND DIMENSIONS.THE DRAWING IS TO BE READ IN CONJUNCTION WITH ALL OTHER PROJECT DRAWINGS, CONSTRUCTION NOTES AND/OR PROJECT SPECIFICATION. ALL DISCREPANCIES SHOULD BE REPORTED IMMEDIATELY.

Rev	Date	Details	Drawn
-	05.12.20	Planning	AJO

THIS DRAWING IS THE COPYRIGHT OF AO ARCHITECTURE LTD AND MUST NOT BE USED IN CONJUNCTION WITH ANY OTHER PROJECT WITHOUT WRITTEN CONSENT

Site Address: 28 BUCI CRESCENT
SHOREHAM-BY-SEA
BN43 6LB

Description: BLOCK PLAN

Status: PLANNING

Date: APRIL 2021 Scale: 1:500@A4

Drawn: AJO Checked: AJO

Job Number: 043 Drawing Number: 202 Revision: -