



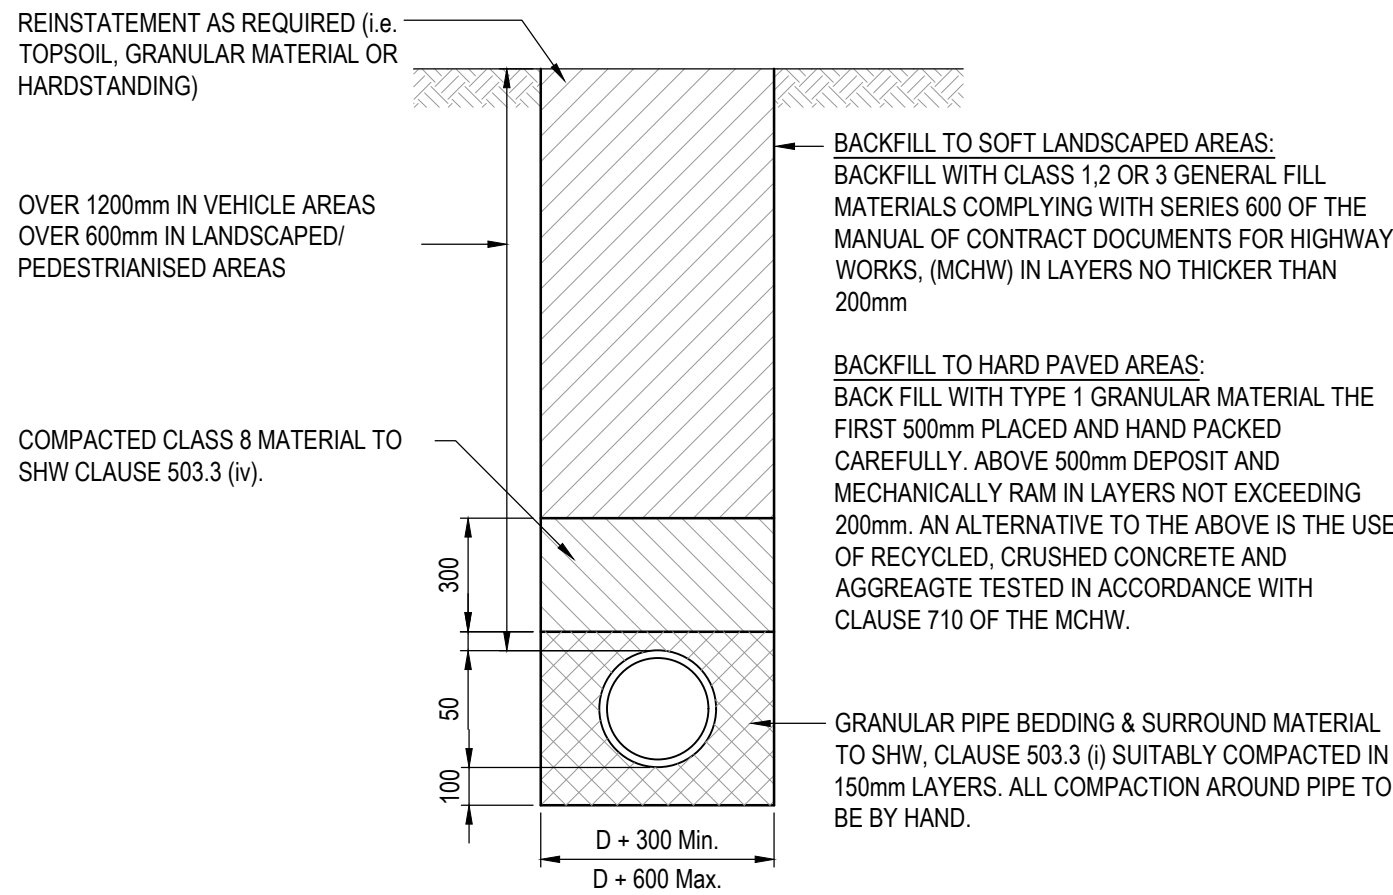

GRANULAR (CLASS 5)

PIPE BEDDING DETAILS FOR RIGID PIPES


SCALE 1:20

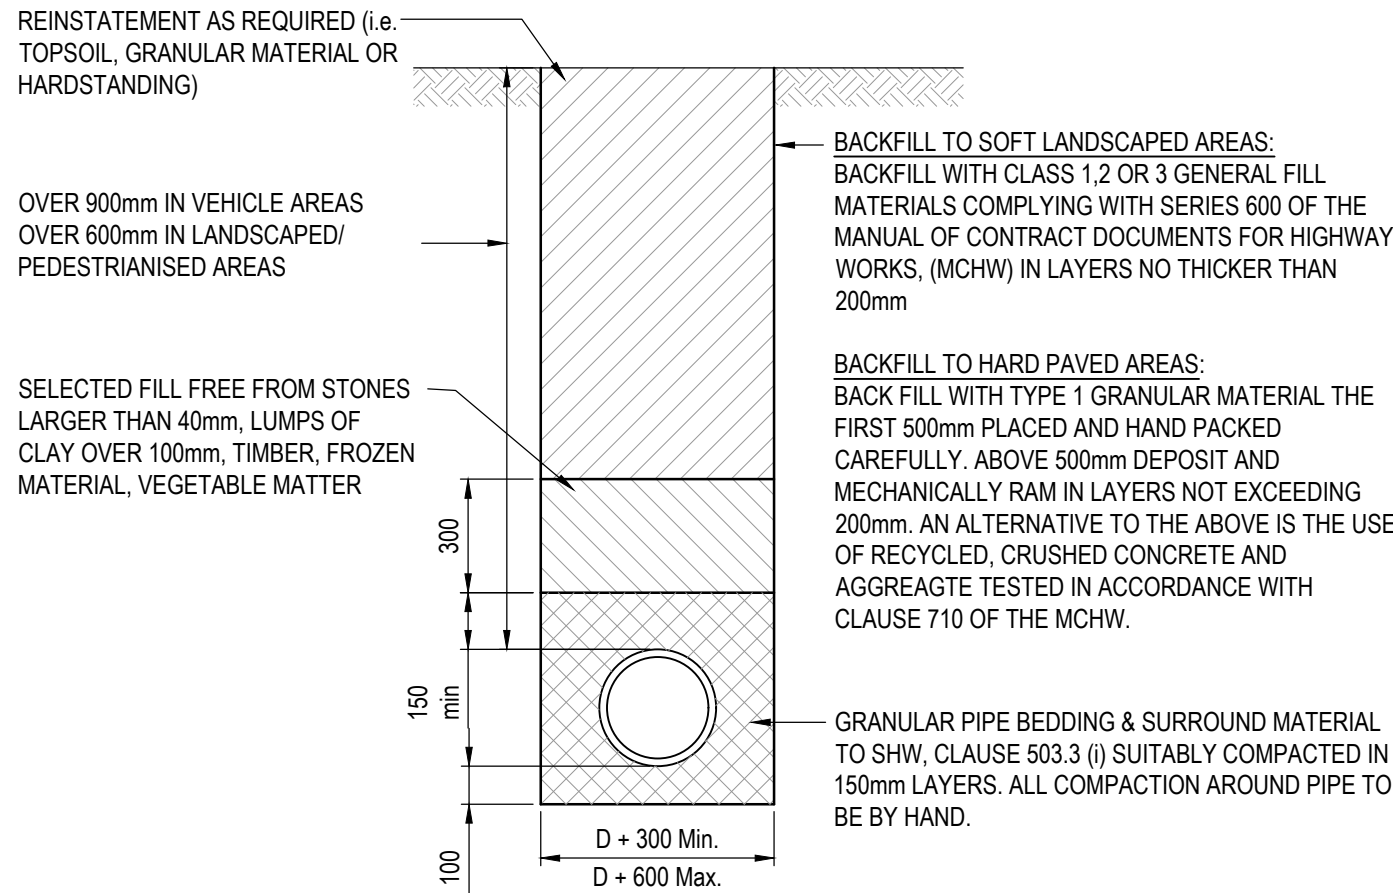

GRANULAR (CLASS 5)


PIPE BEDDING DETAILS FOR FLEXIBLE PIPES

SCALE 1:20

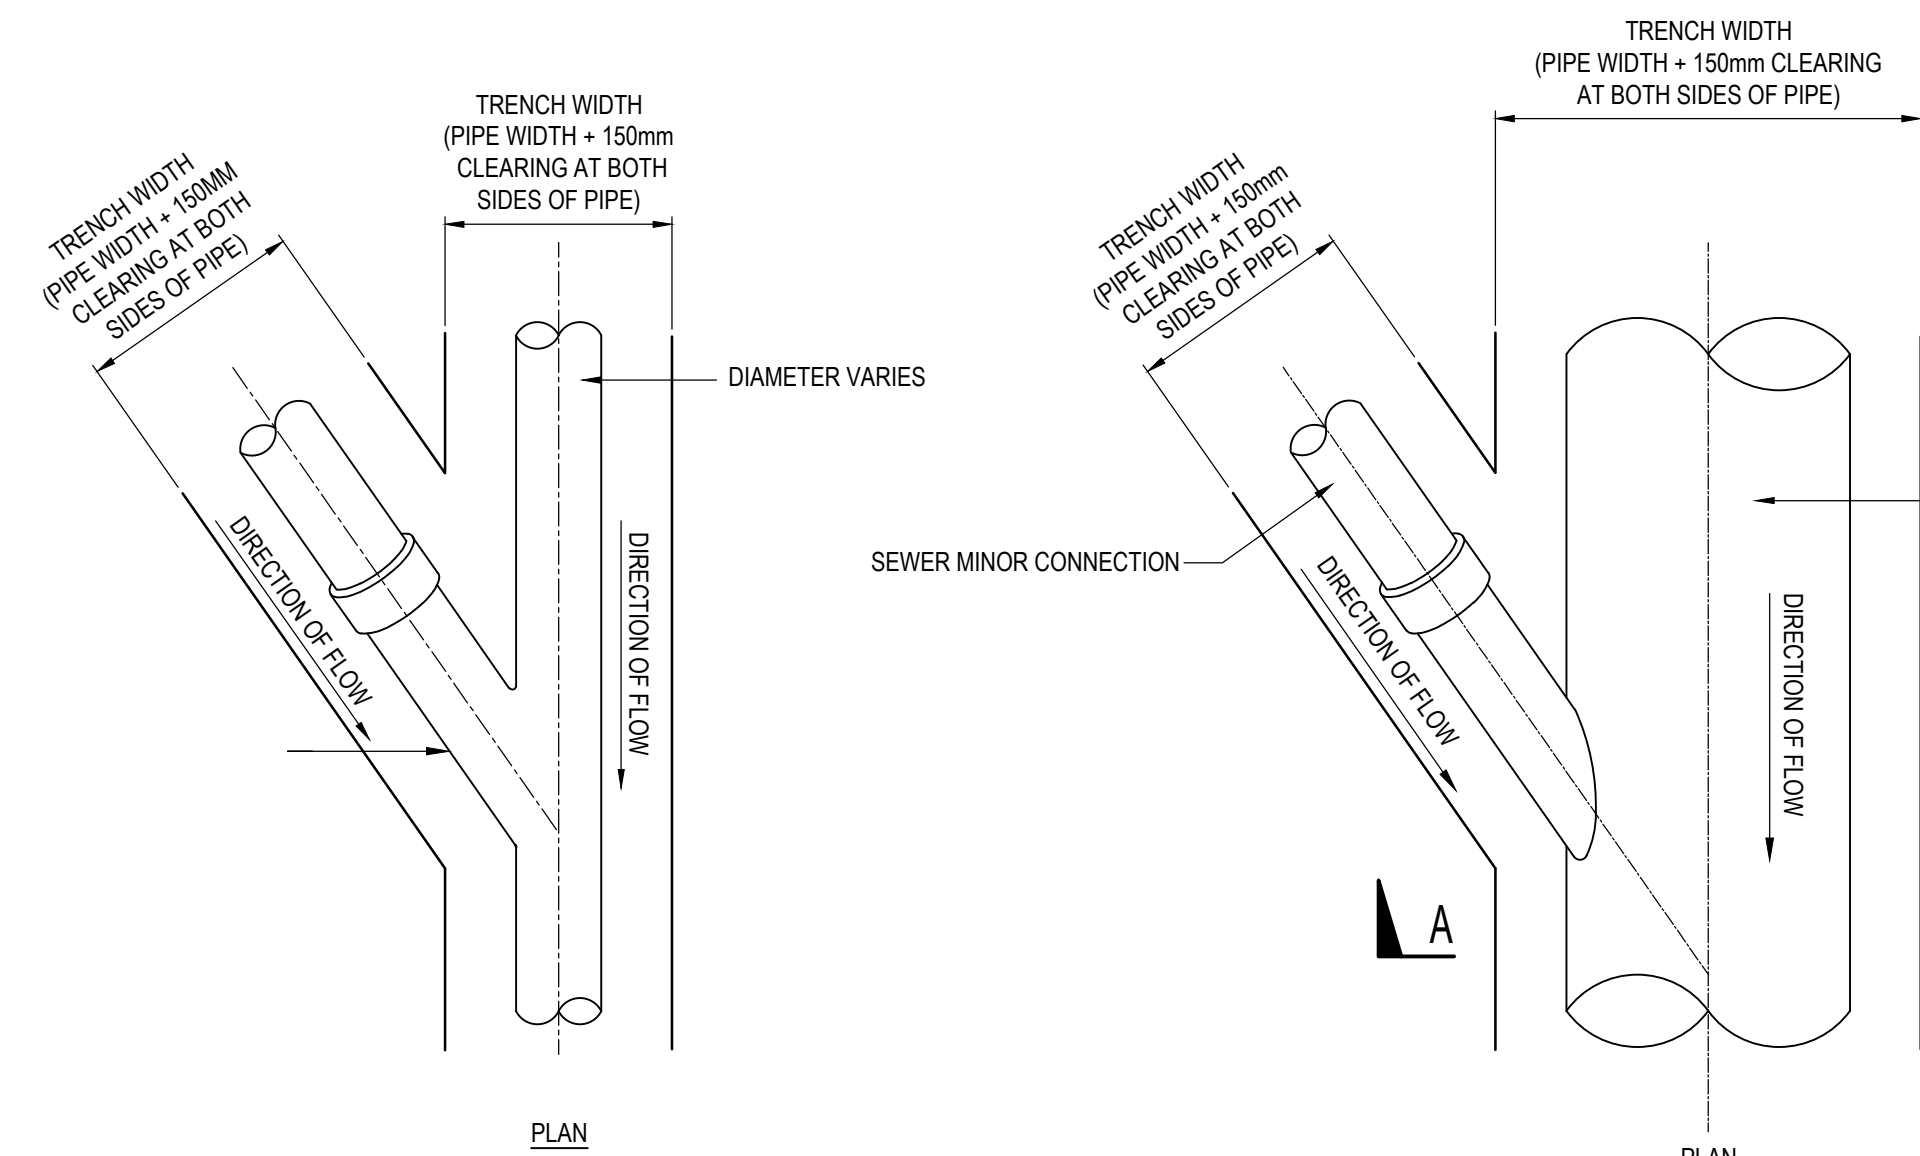


Y-JUNCTION CONNECTION DETAILS

SCALE 1:20

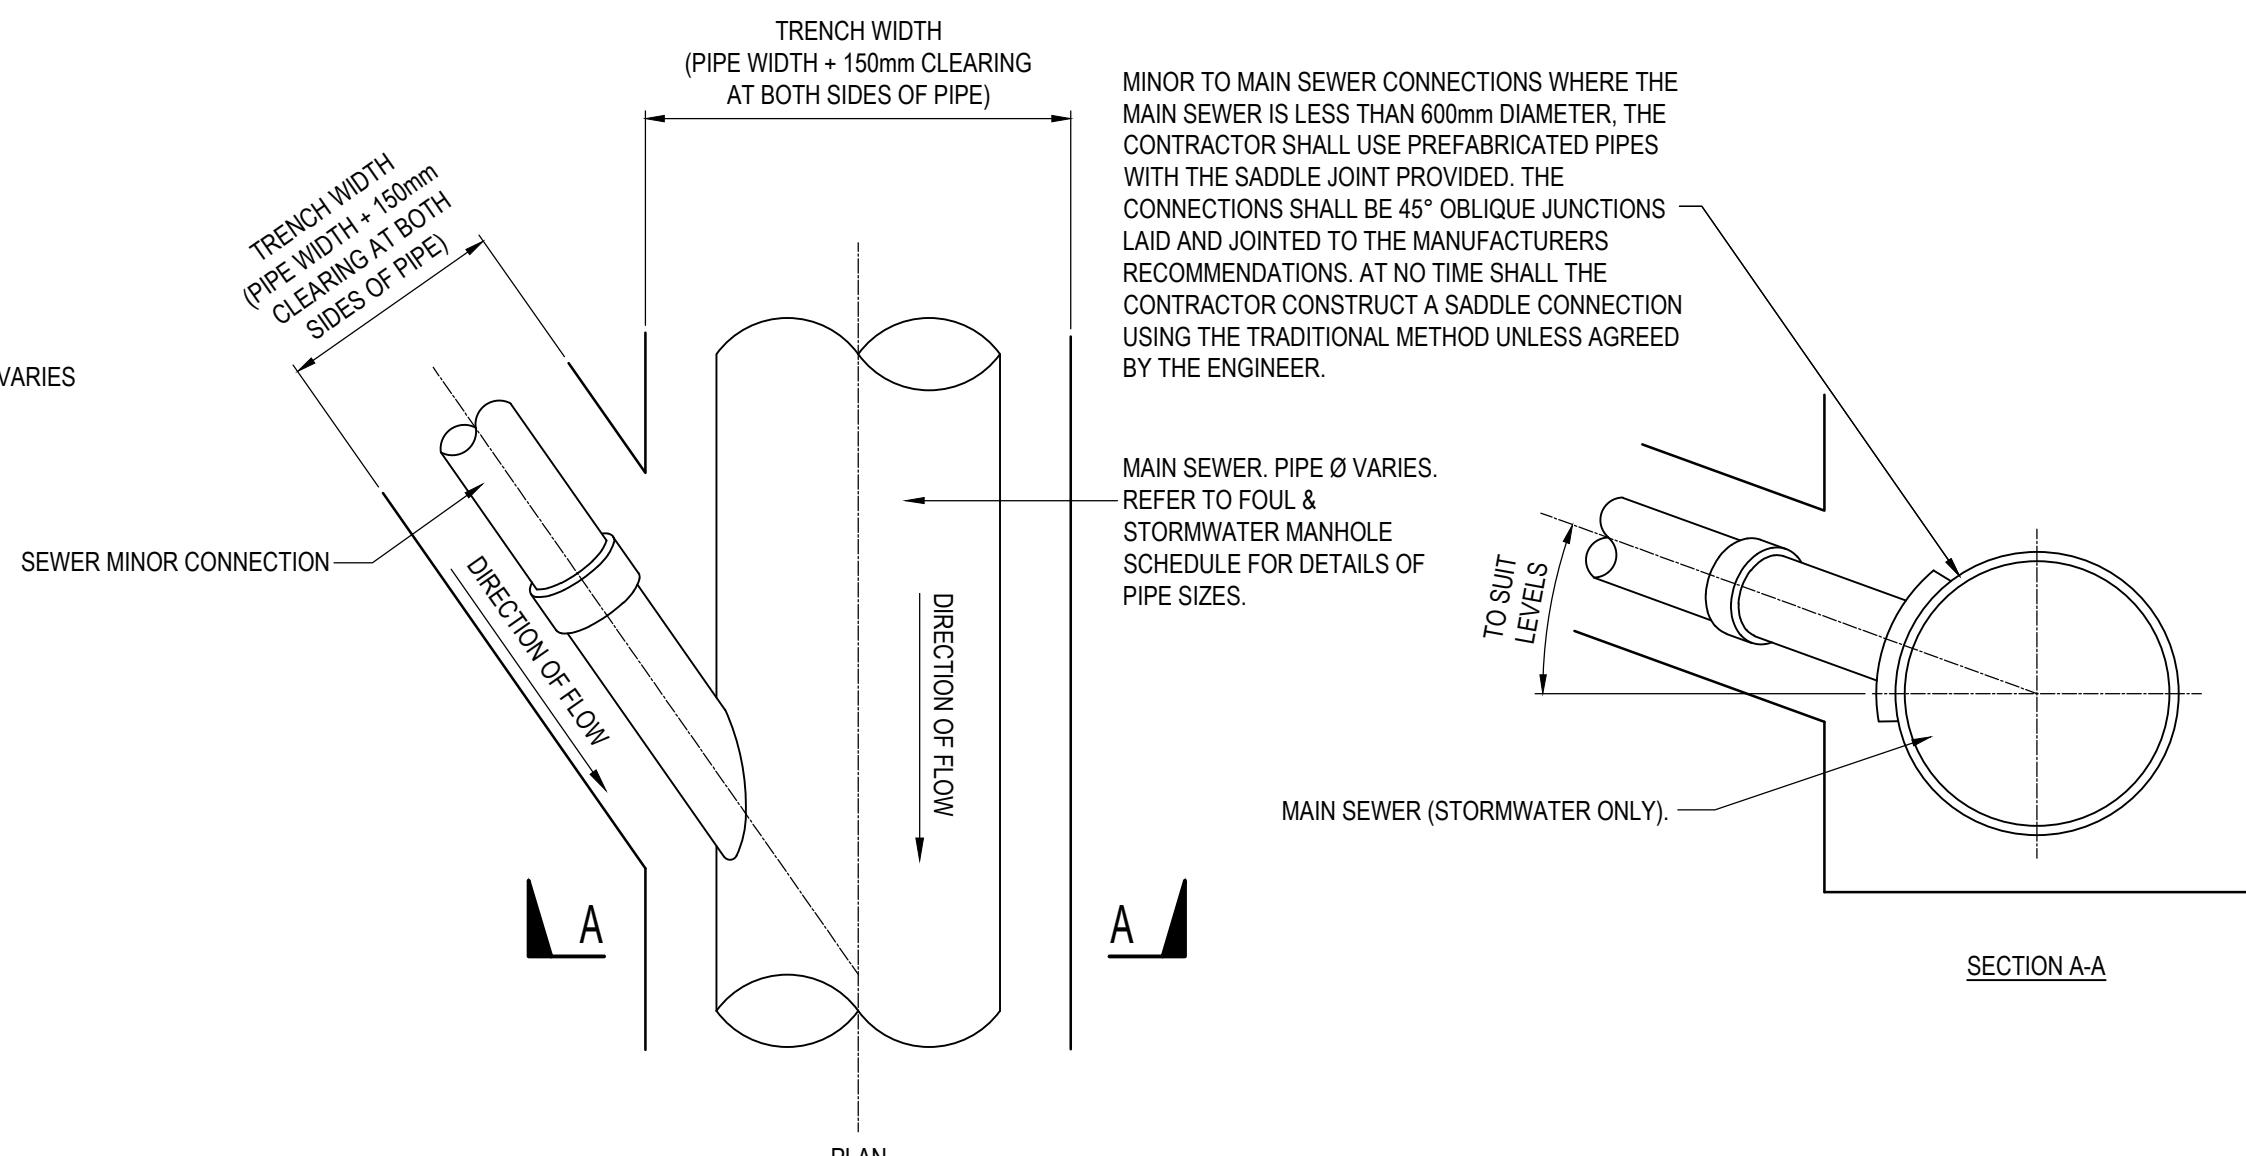

SEWER CONNECTION DETAIL FOR MINOR PIPES CONNECTING TO MAIN SEWER


SCALE 1:20

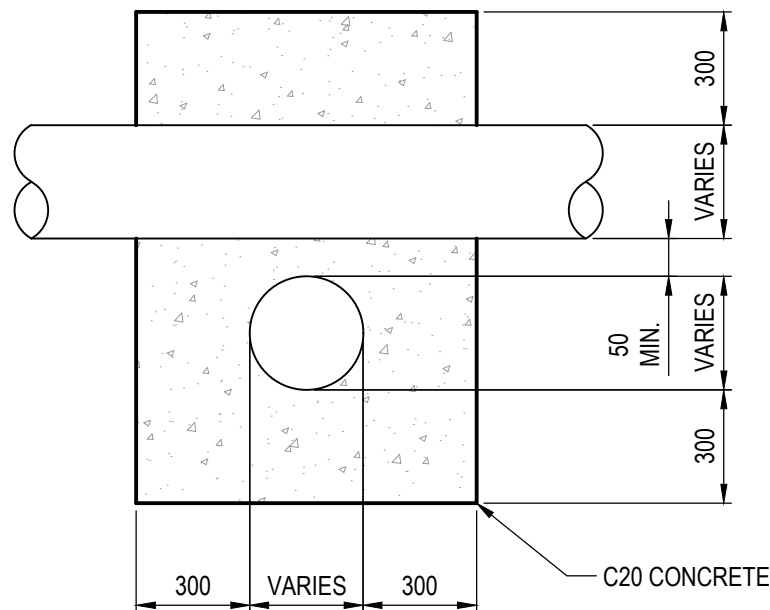

PIPE CROSSOVER DETAIL



(TO BE APPLIED WHEN VERTICAL DISTANCE
BETWEEN PIPES IS LESS THAN 150mm)

SCALE 1:20

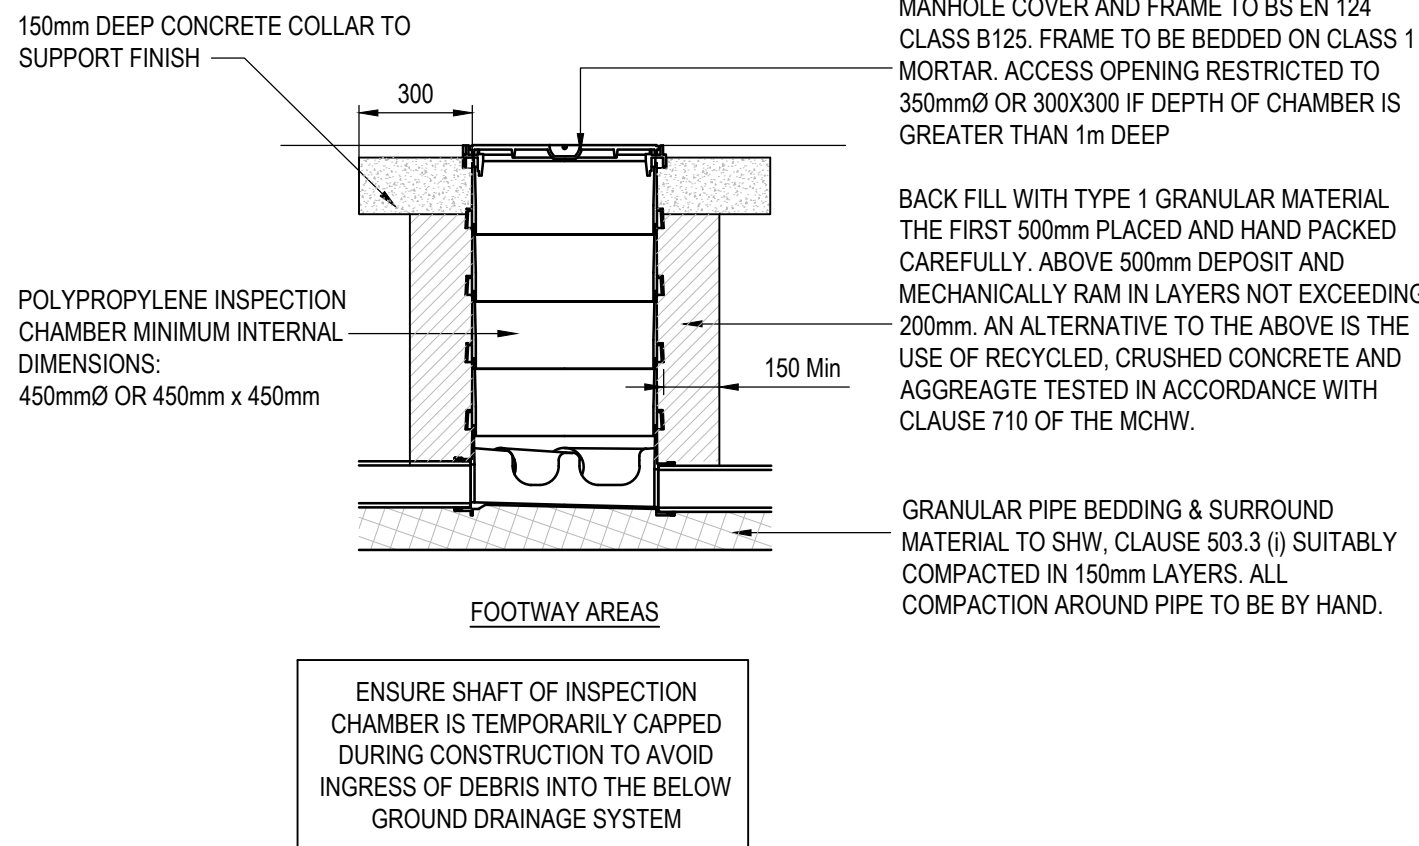

POLYPROPYLENE INSPECTION CHAMBER

SCALE 1:20

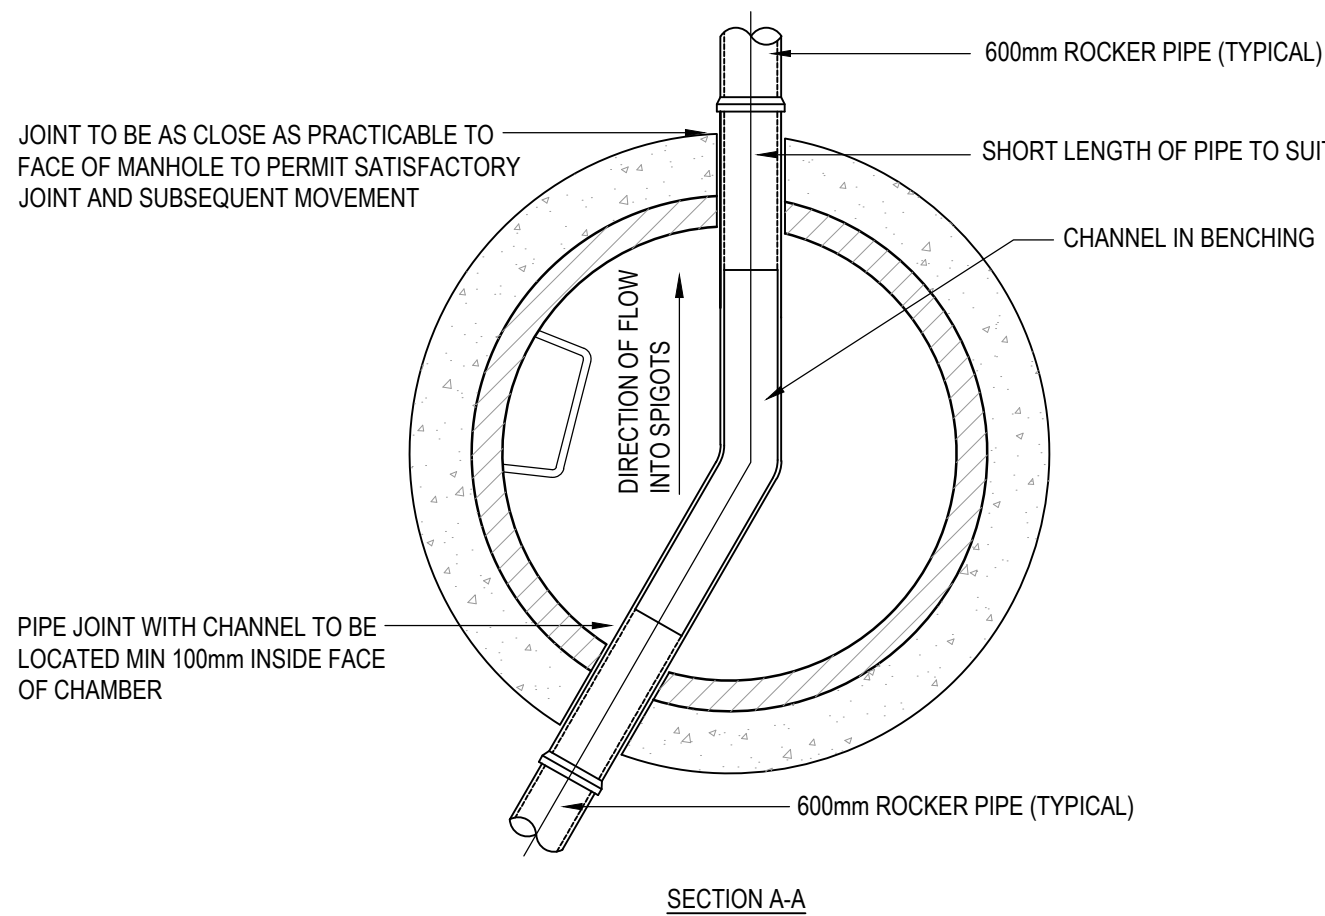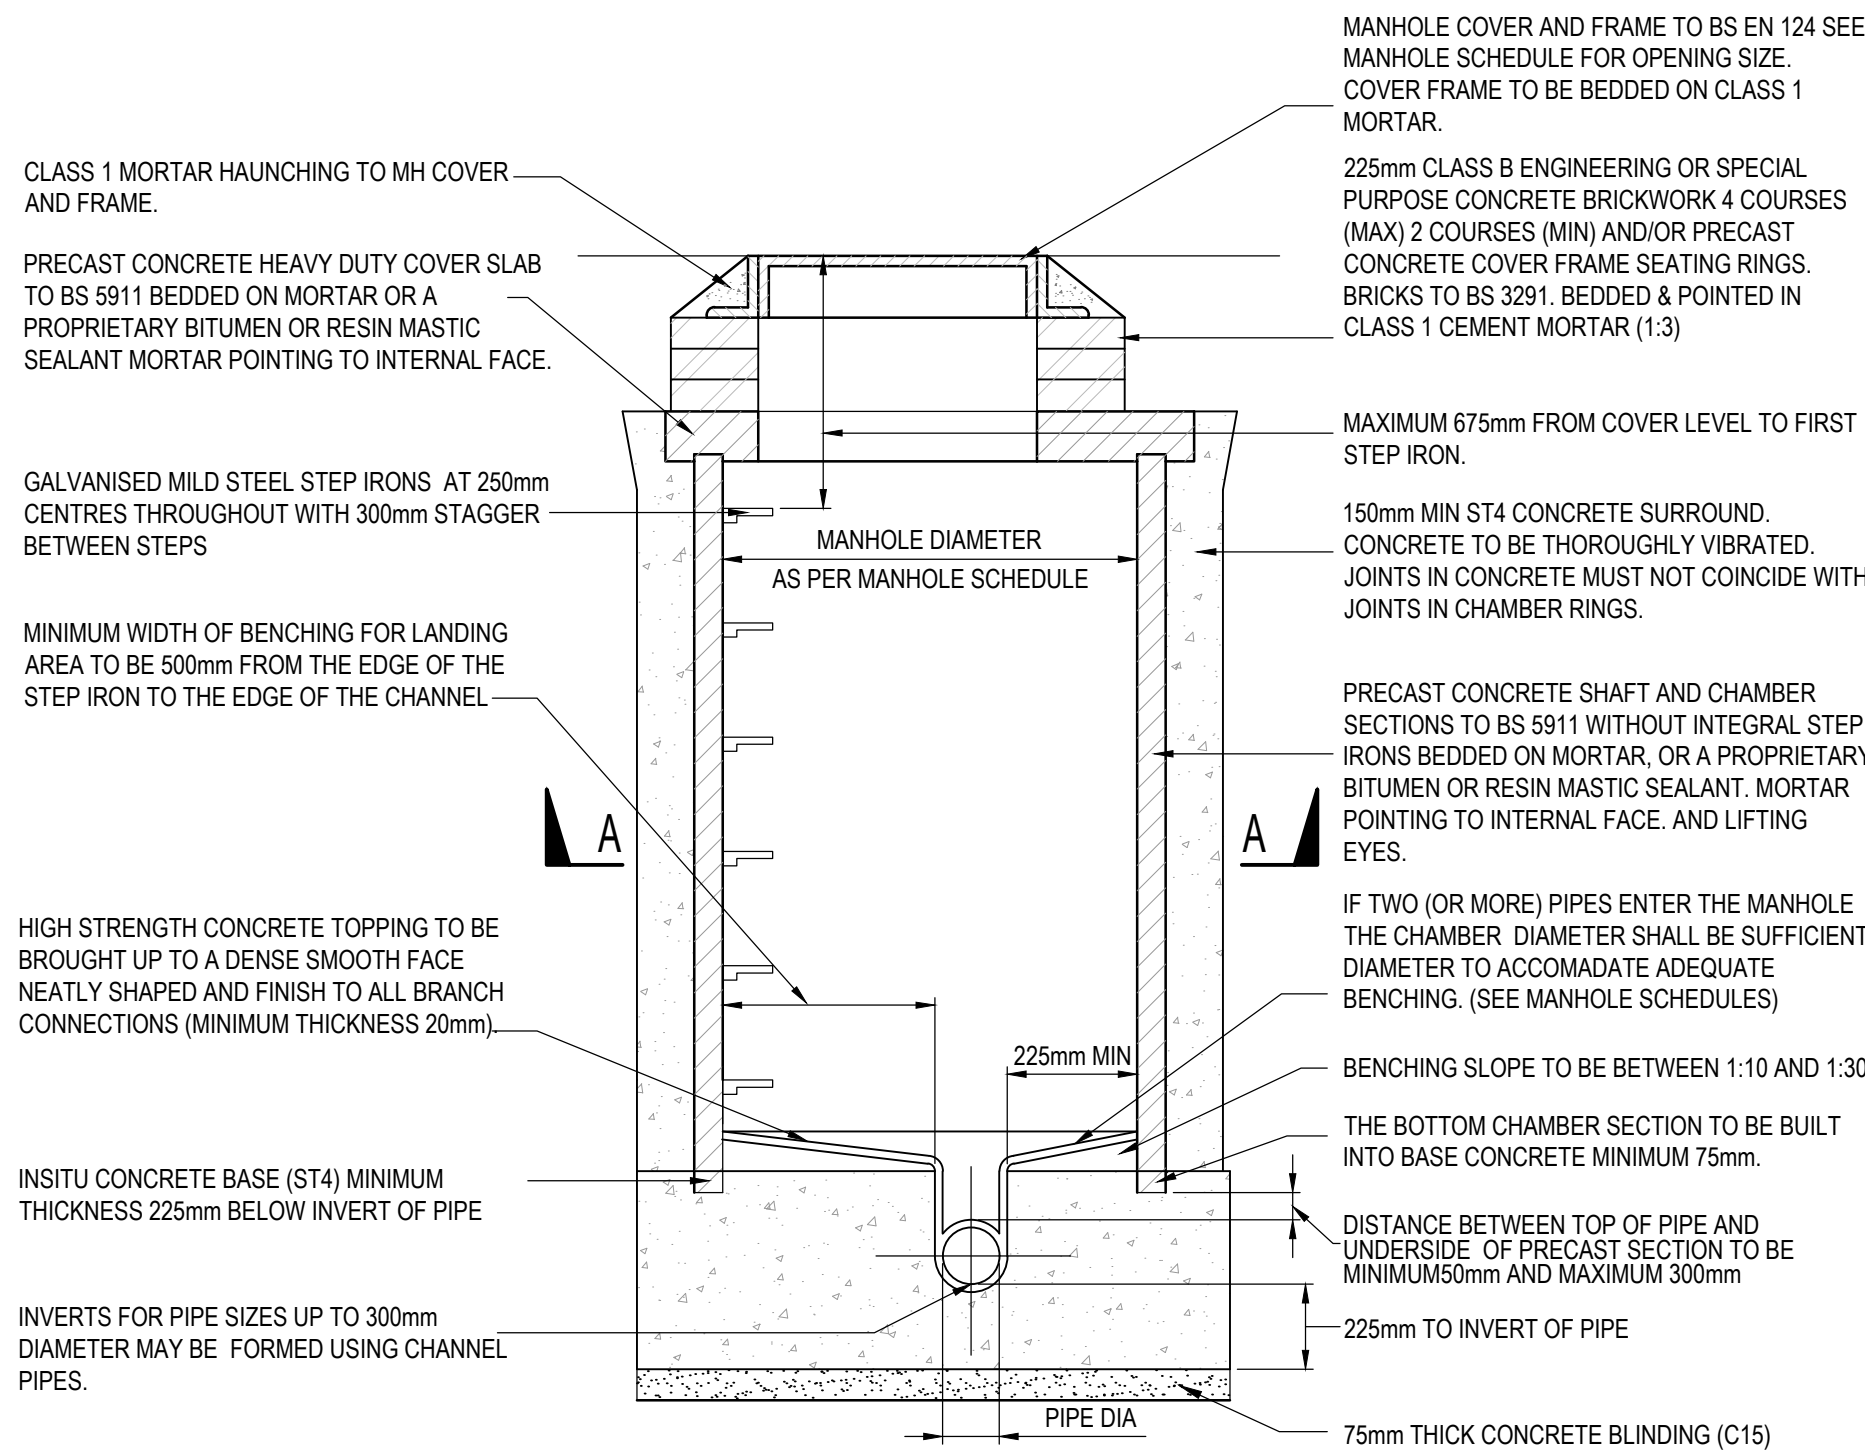

TYPICAL PRECAST RING MANHOLE

DEPTH TO SOFFIT = UP TO 3.0m

SCALE 1:20

DRAINAGE NOTES

GENERAL NOTES:

THIS DRAWING IS TO BE READ IN CONJUNCTION WITH ALL
RELEVANT ARCHITECTS AND ENGINEERS DRAWINGS AND
SPECIFICATIONS AND GENERAL NOTES DRAWING.

DO NOT SCALE THIS DRAWING. ANY AMBIGUITIES, OMISSIONS
AND ERRORS ON DRAWINGS SHALL BE BROUGHT TO THE
ENGINEERS ATTENTION IMMEDIATELY. ALL DIMENSIONS MUST
BE CHECKED / VERIFIED ON SITE.

ALL DIMENSIONS ARE IN METRES AND LEVELS IN METRES
ABOVE ORDNANCE DATUM UNLESS OTHERWISE NOTED.

THIS DOCUMENT FORMS
PART OF THE LAST DESIGN
INFORMATION ISSUED FOR
CONSTRUCTION.
REFER TO CONTRACTORS
INFORMATION FOR "AS
BUILT" RECORDS

C02	02/12/25	LAST DESIGN INFORMATION	DP	MG
C01	29/10/25	ISSUED FOR CONSTRUCTION	DP	MG
P01	27/05/25	FIRST ISSUE	GS	PK
Rev.	Date	Revision	By	Chk
Status	LAST DESIGN INFORMATION			Code S3

Client

MELFORD CAPITAL PARTNERS

Project

DOWNLANDS RETAIL PARK
WORTHING

Drawing Title

DRAINAGE CONSTRUCTION DETAILS
SHEET 1 OF 2

Drawn by

GS

Checked by

PK

Scale @ A1

AS SHOWN

Drawing No.

3453-EVE-XX-XX-DR-C-9010

Revision

C02