


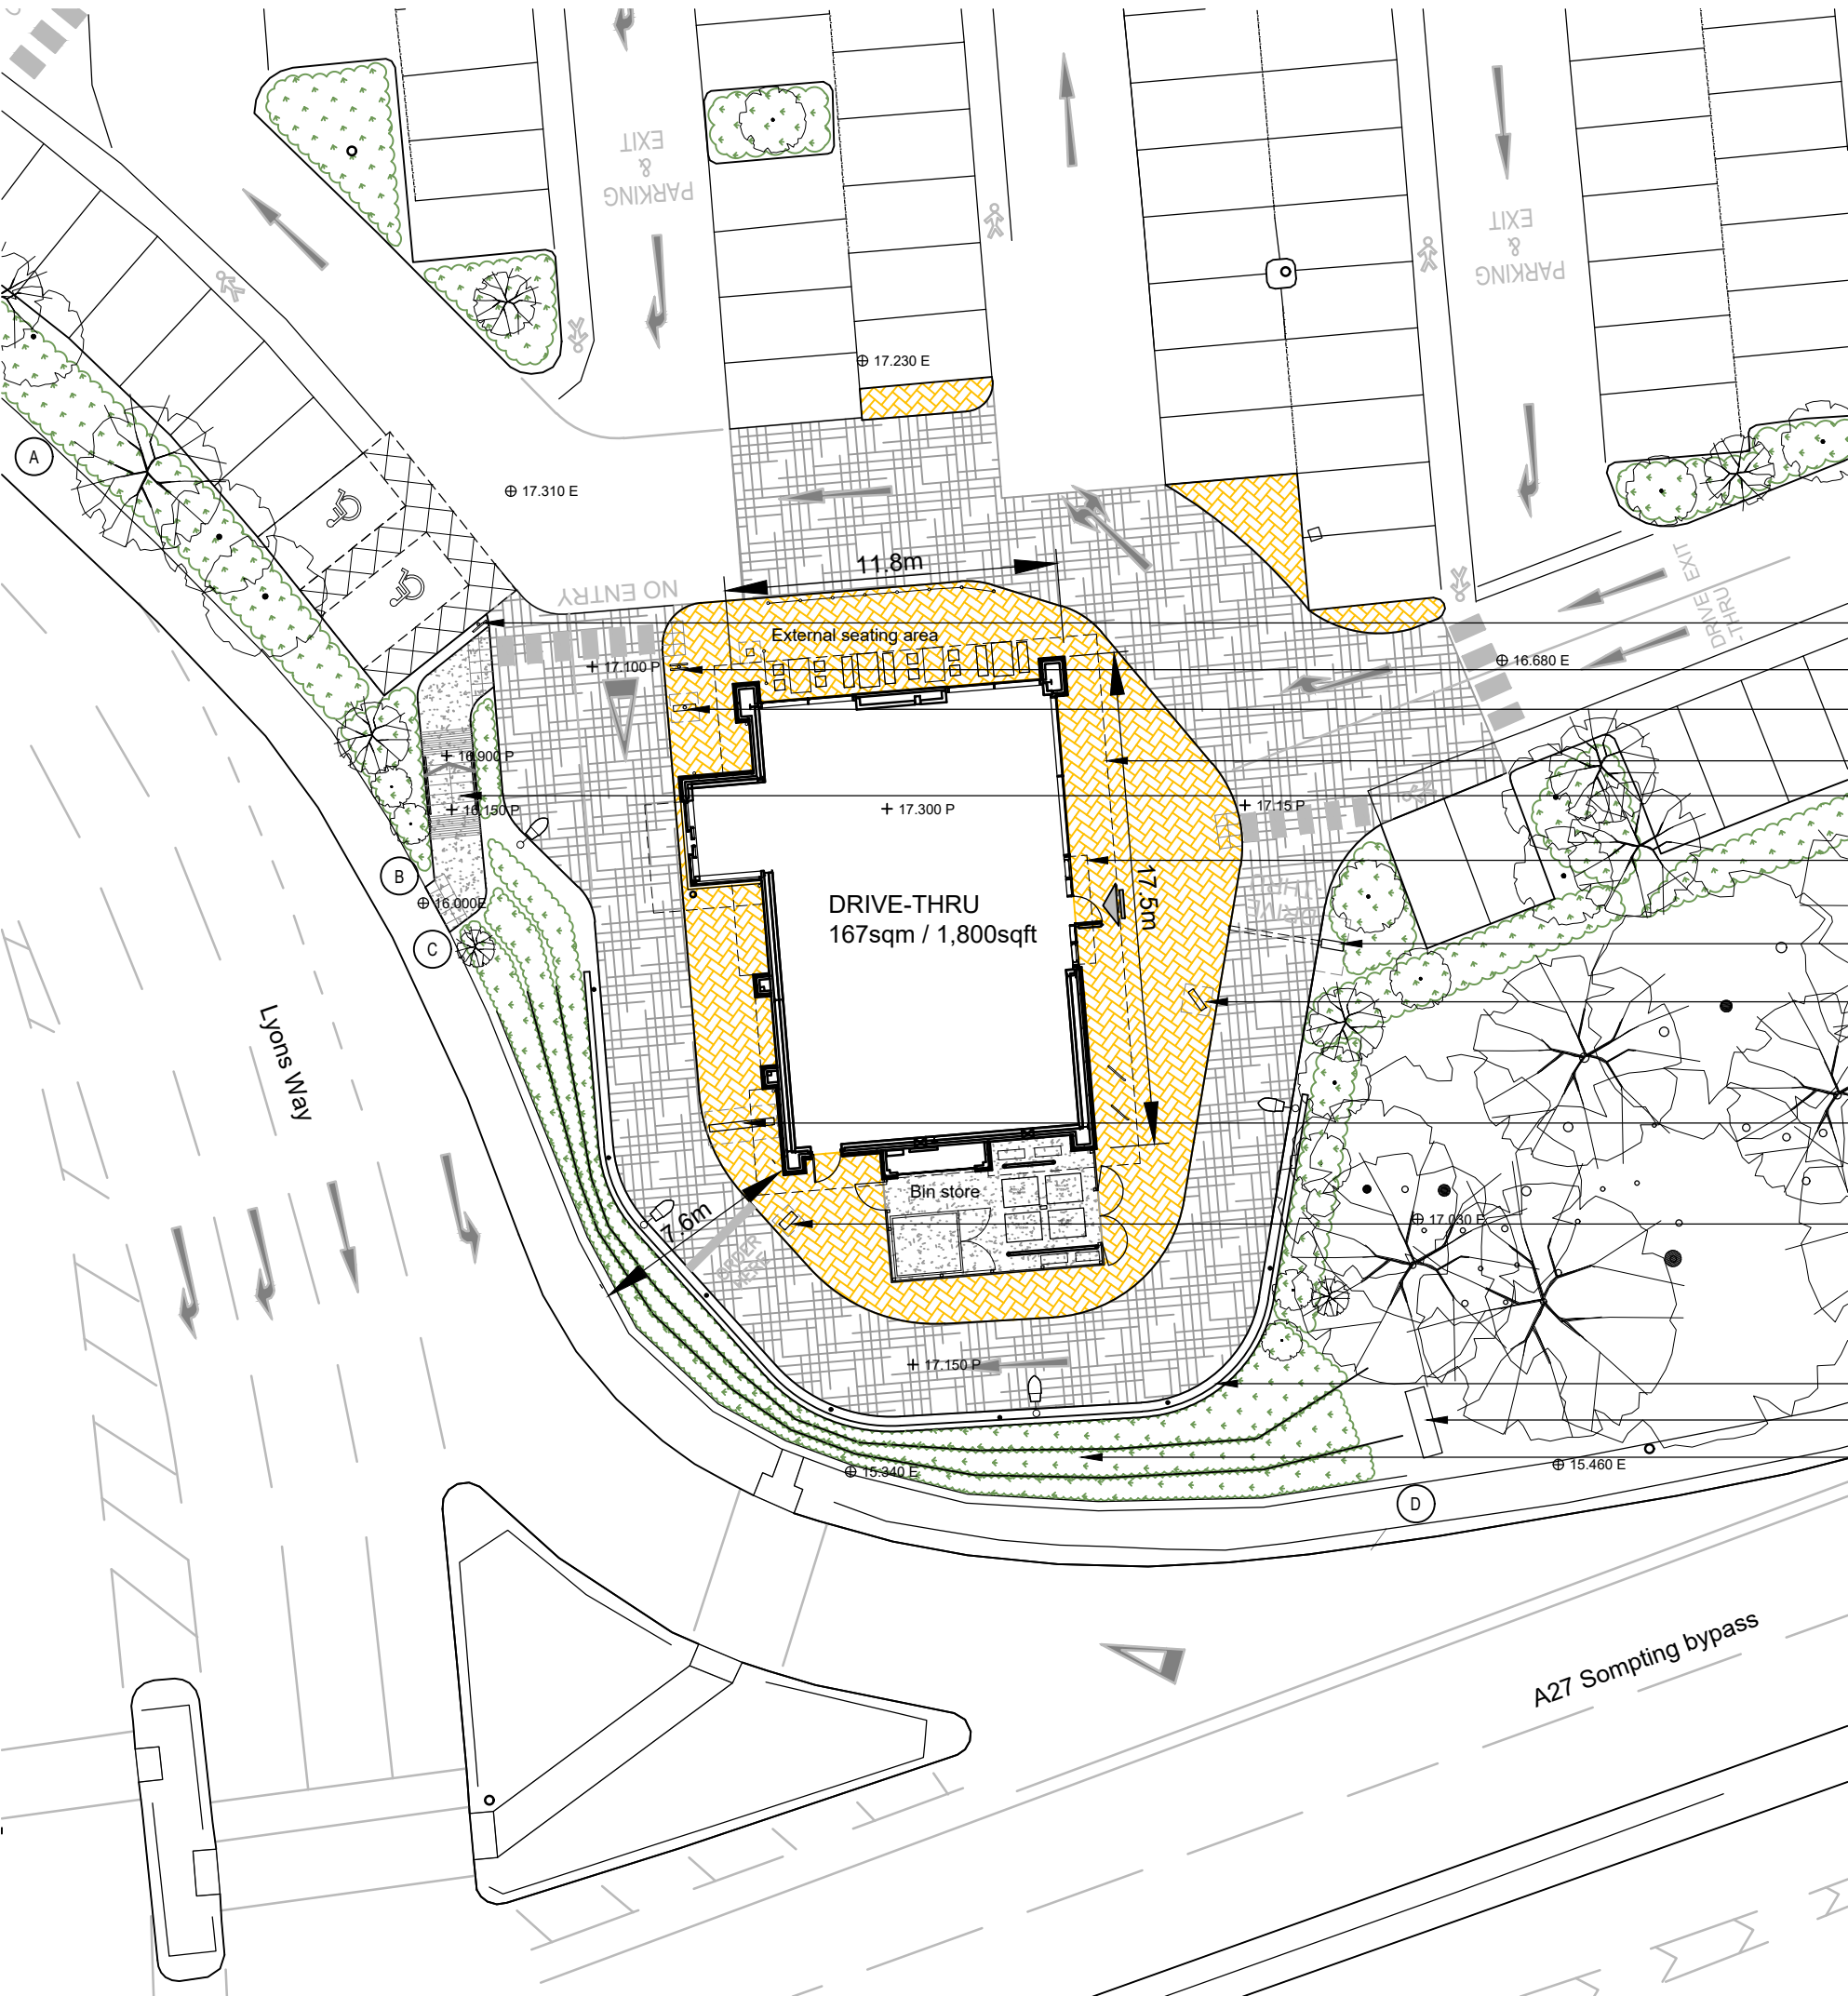

Boundary Schedule	
A-B	No treatment - back of pavement
B-C	Tactile paving
C-D	No treatment - back of pavement

© Mountford Pigott LLP 2021 Reproduction in whole or in part by any means is prohibited without the prior permission of Mountford Pigott LLP.

This drawing is only to the stated scale if it is printed correctly. MPLLP cannot accept responsibility for the incorrect scaling of drawings printed by third parties.

All dimensions are in mm unless otherwise stated.

If this drawing forms part of an application for planning permission on behalf of the applicant named below, it shall not be used for any other purpose without the express permission of Mountford Pigott LLP.

This drawing may incorporate information from other professionals. Mountford Pigott LLP cannot accept responsibility for the integrity and accuracy of such information. Any clarification and/or additions that are required appertaining to such information should be sought from the relevant profession or their appointment representative as listed below.


LIST OF INFORMANTS :			
OS MAP LICENCE CM-1172427-1681-131021			
P20691-L-00-001 - ENVISION			
1283-201 Planting Plan - MCGREGOR SMITH			
-			
-			
REVISIONS	DATE	DRN	REV
-	-	-	-

- Waiting bay sign
- Road sign
- Thank you sign
- Roof overhang
- New steps
- Canopy over entrance
- Height restriction barrier
- Key seller sign
- Digital menu sign
- Ordering point
- Retaining wall
- Relocated existing signage totem
- New gabion structure with planting (see McGregor Smith drawing 1283-201 Planting Plan for further detail)

Key

- Block Paving
- Tarmac
- Brushed concrete
- New planting
- Column lights
- Bollard lights
- $\oplus$ 17.310 E Existing levels
- $+$ 17.100 P Proposed levels

North

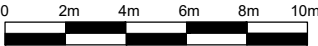

MountfordPigott

DOWNLANDS RETAIL PARK WORTHING

PROPOSED SITE PLAN
COFFEE DRIVE THRU
2227-01-P01

Note:
Signage locations and appearance subject to future application