



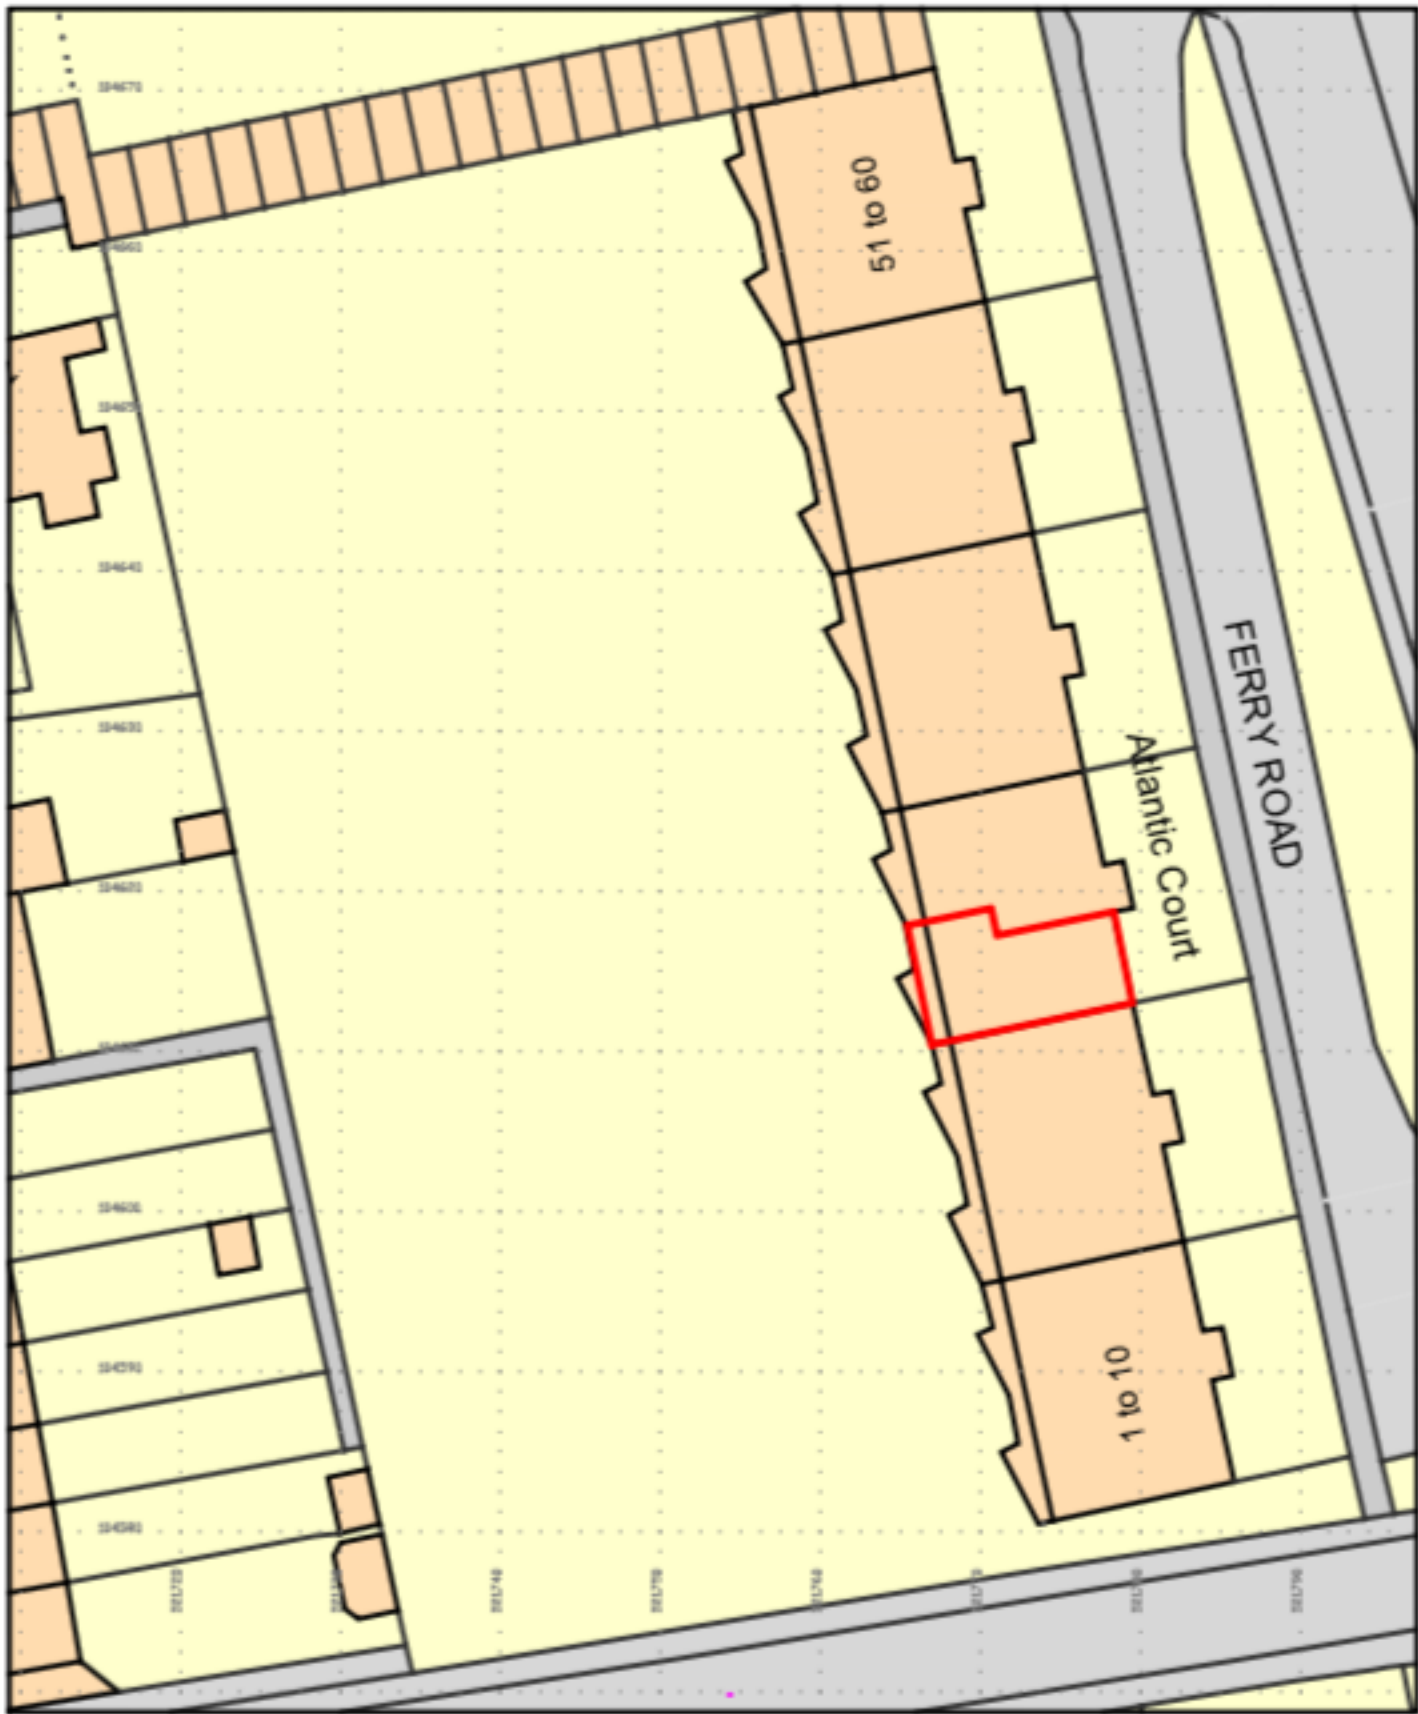

Ordnance Survey, (c) Crown Copyright 2020. All rights reserved.
Licence number 100022432

LOCATION PLAN

Scale 1:1250

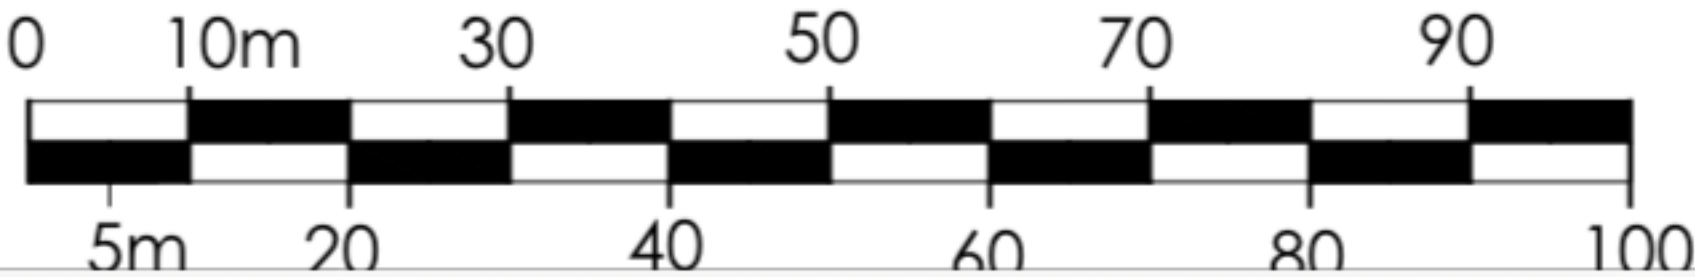

Application for PLANNING CONSENT		
Status	29.09.2020 Issued to LA for planning consent	
Client	MRS. P. WRIGHT	
Project	Flat 29 Atlantic Court Ferry Road, Shoreham-By-Sea: Replacement of patio door and window with patio doors.	
Title	LOCATION PLAN	
Drawn by	Scale	Date
MCH	1:1250@A4	Sept. 2020
 Chartered Building Surveyors  Unit 5 Tungsten Building, George Street Portslade, Brighton BN41 1RA Tel: 01323 400000		