



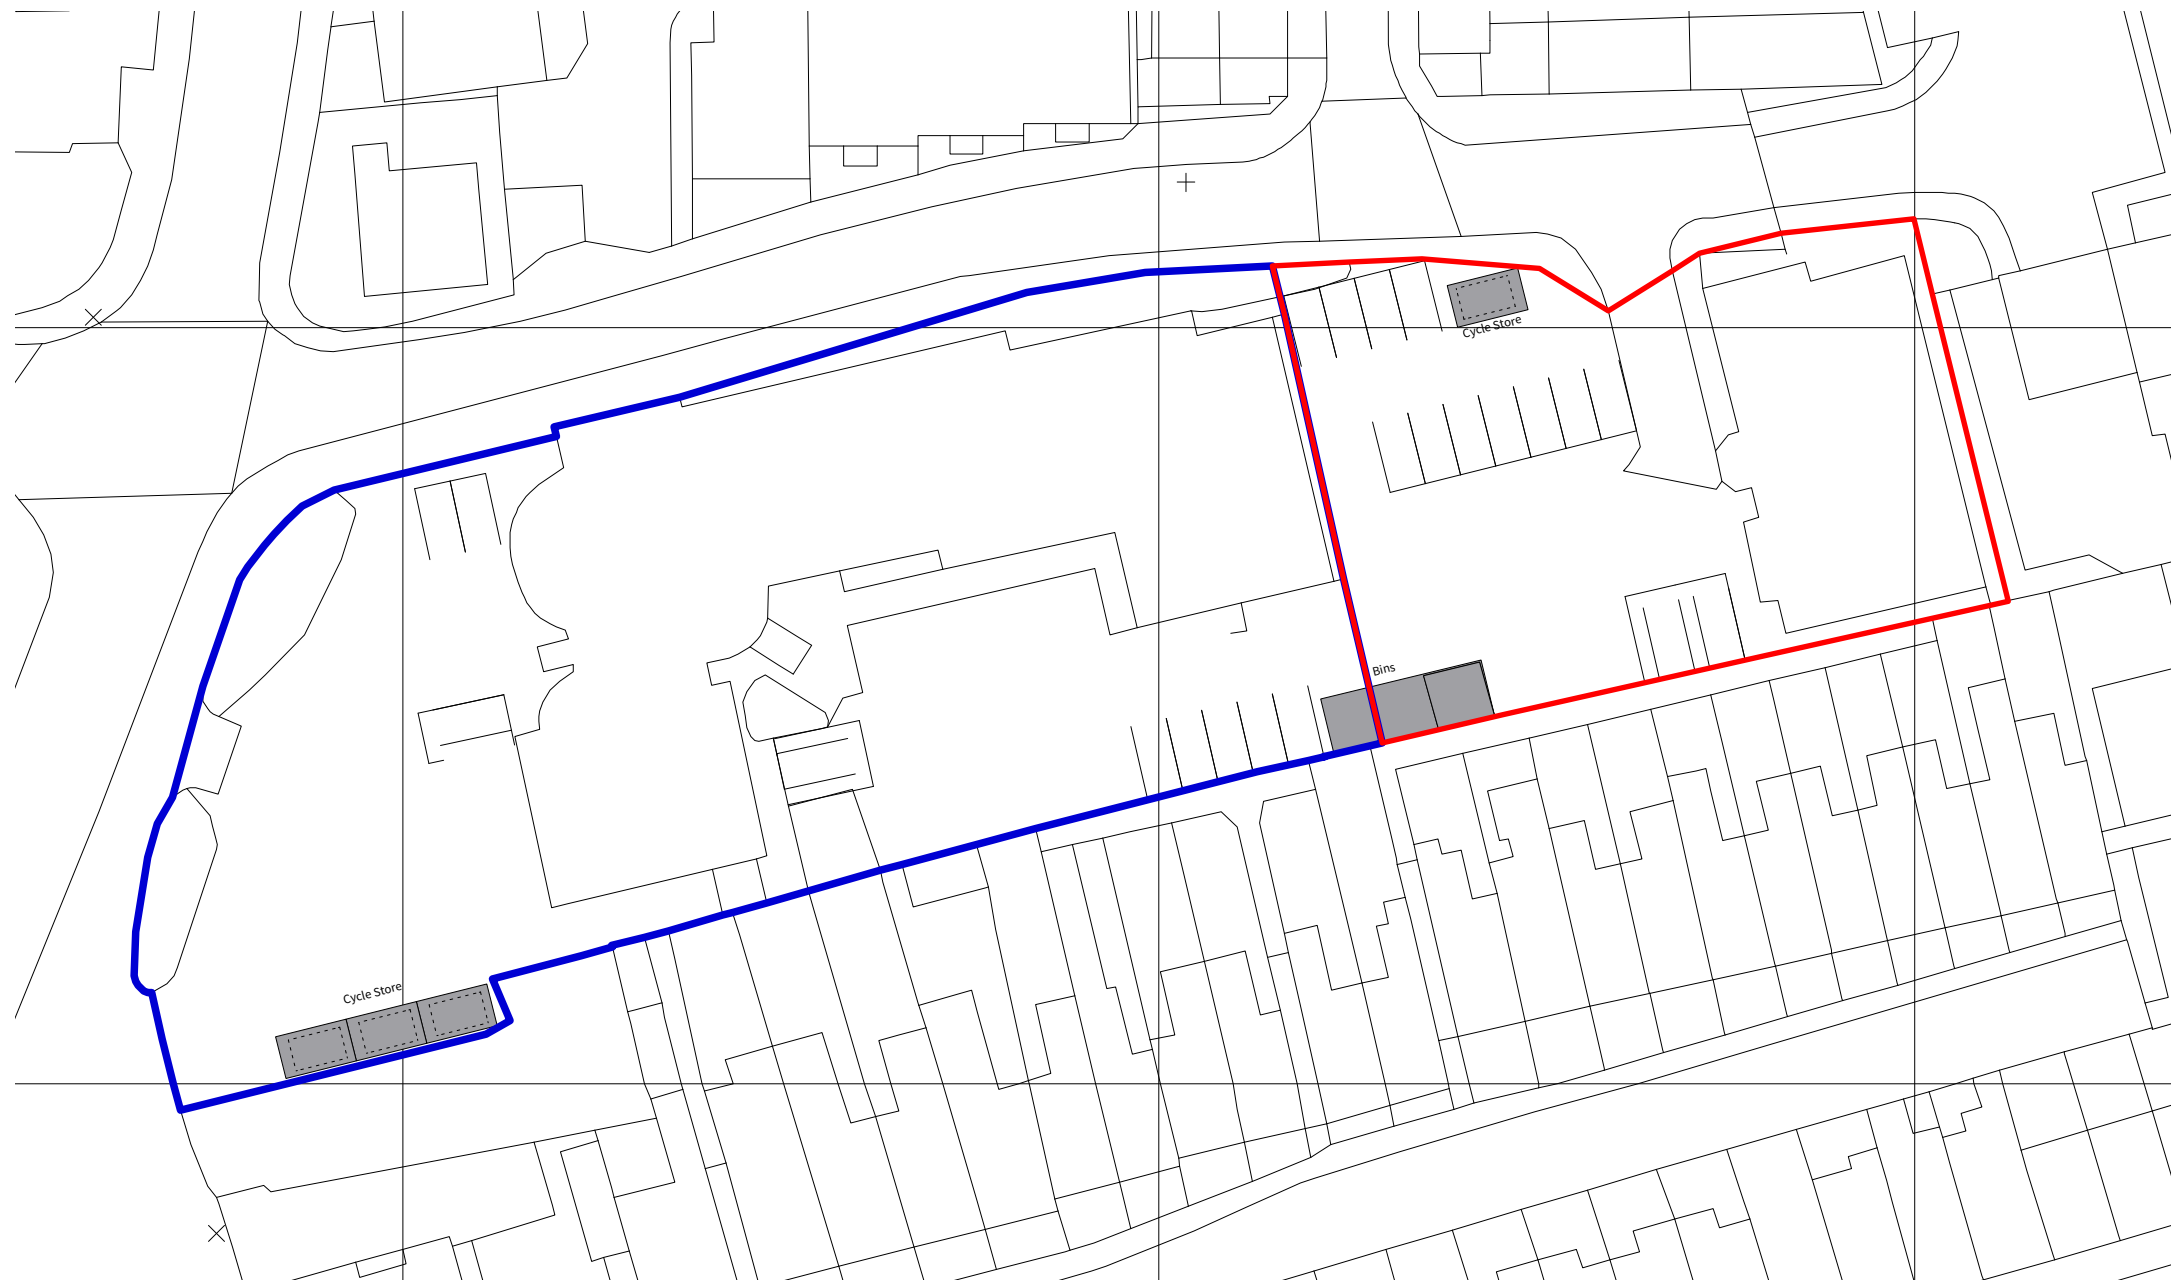

23 Vine Street, Brighton BN1 4AG
e: studio@sticklandwright.co.uk
t: 01273 964051
Company registered in England No. 11222477

Disclaimer:
This drawing is the copyright of Stickland Wright Ltd. and may not be reproduced or used except by written permission. Figured dimensions to have precedence over scaling. Check all site dimensions prior to fabrication. Refer any discrepancies found to Stickland Wright.

Revisions:		Checked
A	03/02/2025	

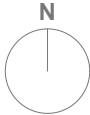

Dwg No.	24044-SK-006 A
Drawing Title	OS Plan
Address	Eagle and Wicker House
Client	
Scale	1:500 @A3
Stage	Feasibility
Drawn by	ah
Checked by	

