




1. This drawing remains copyright of Challinor Hall Ltd and may not be reproduced or copied without consent in writing.
2. Do not scale drawing use figured dimensions only.
3. Any discrepancies between site and drawings to be reported to Challinor Hall Ltd
4. Read in conjunction with all relevant structural and mechanical & electrical engineers drawings.
5. Dimensions critical to proposed building works must be checked on site before building works commences.

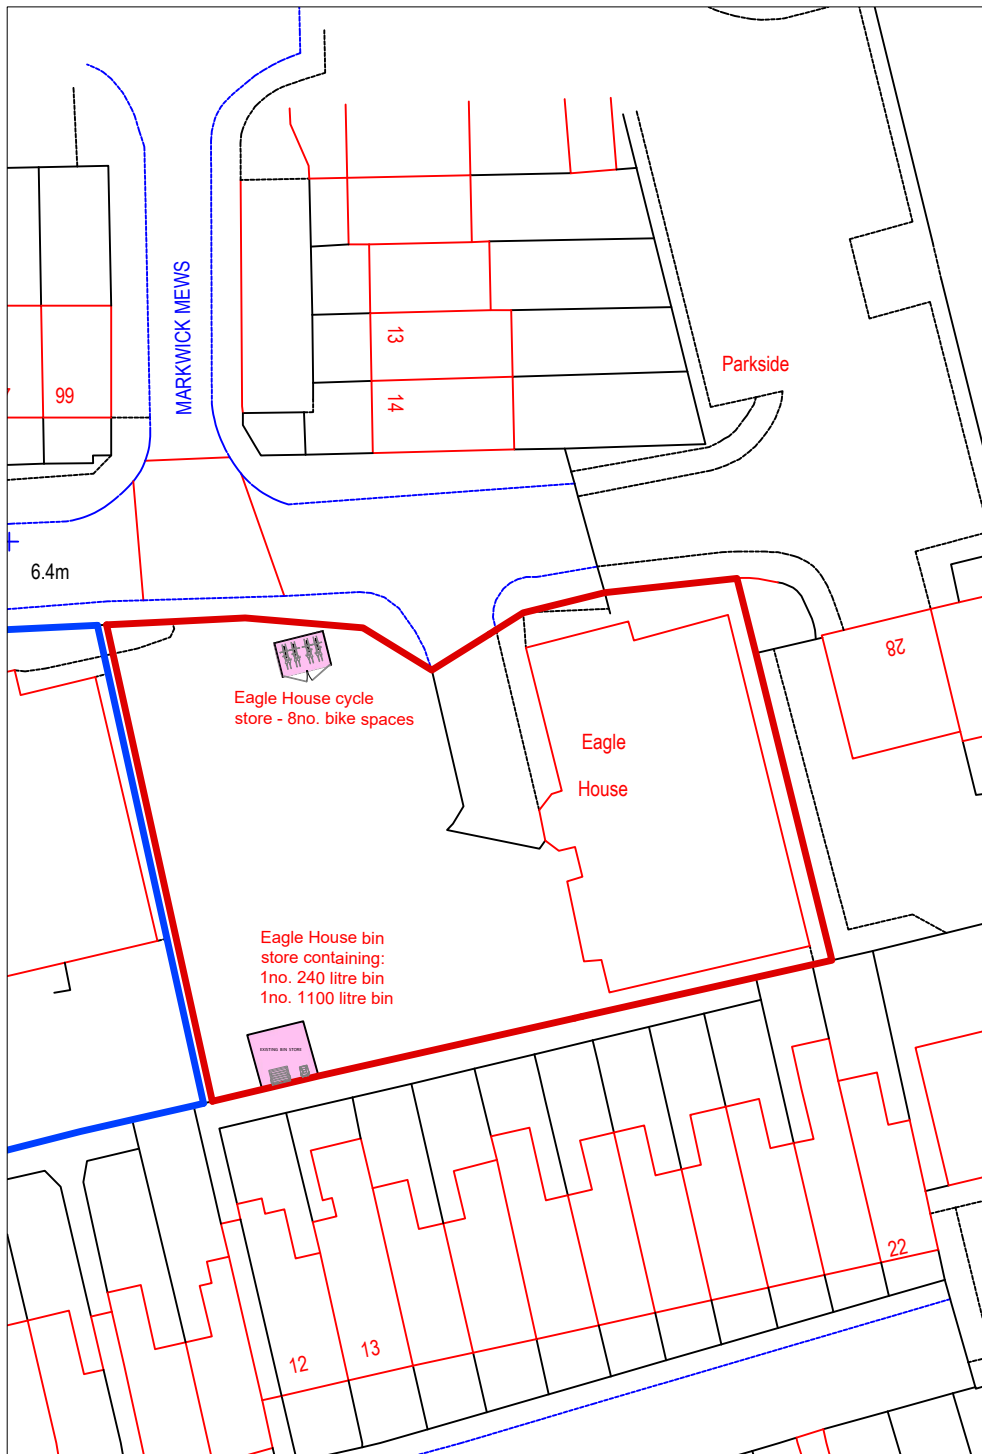

1:500
0 5m 10m 15m

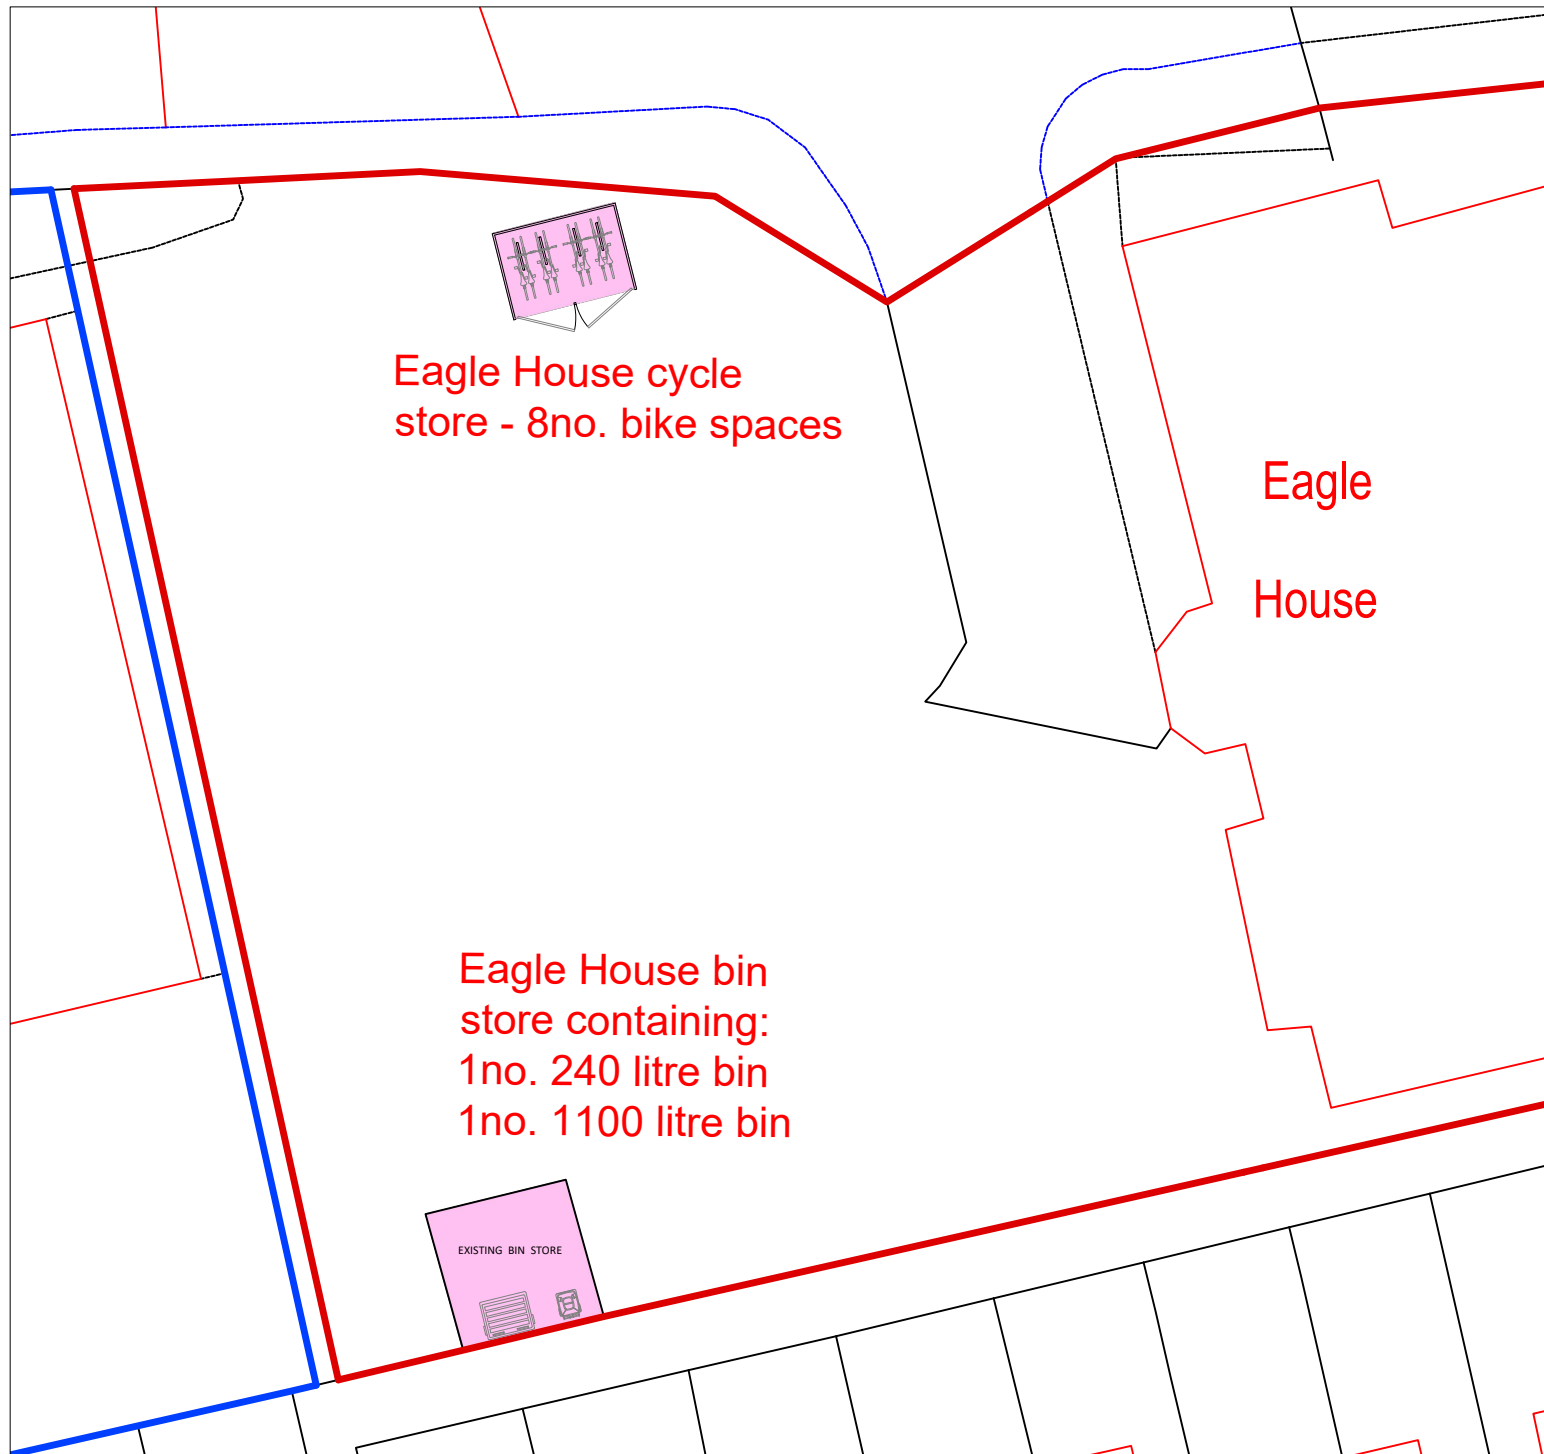

1:200
0 2m 4m 6m 8m 10m

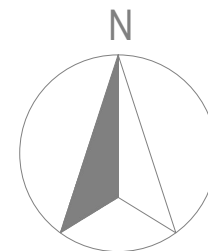

rev.	date	amendment
Client Village Green UK Ltd		
Project Address Eagle House, High Street, Worthing, BN11 1DJ		
Project Change of use from offices to create 10no. self-contained flats		
Drawing Title CYCLE PARKING AND BIN STORAGE PLAN (CONDITION 4 & 5)		
Stage APPROVAL OF CONDITIONS		
Issue Date 24.04.2026		Project No. 2530E
Scale 1:500 & 1:200 on A3 paper	Drawing No. 36	Rev.

