
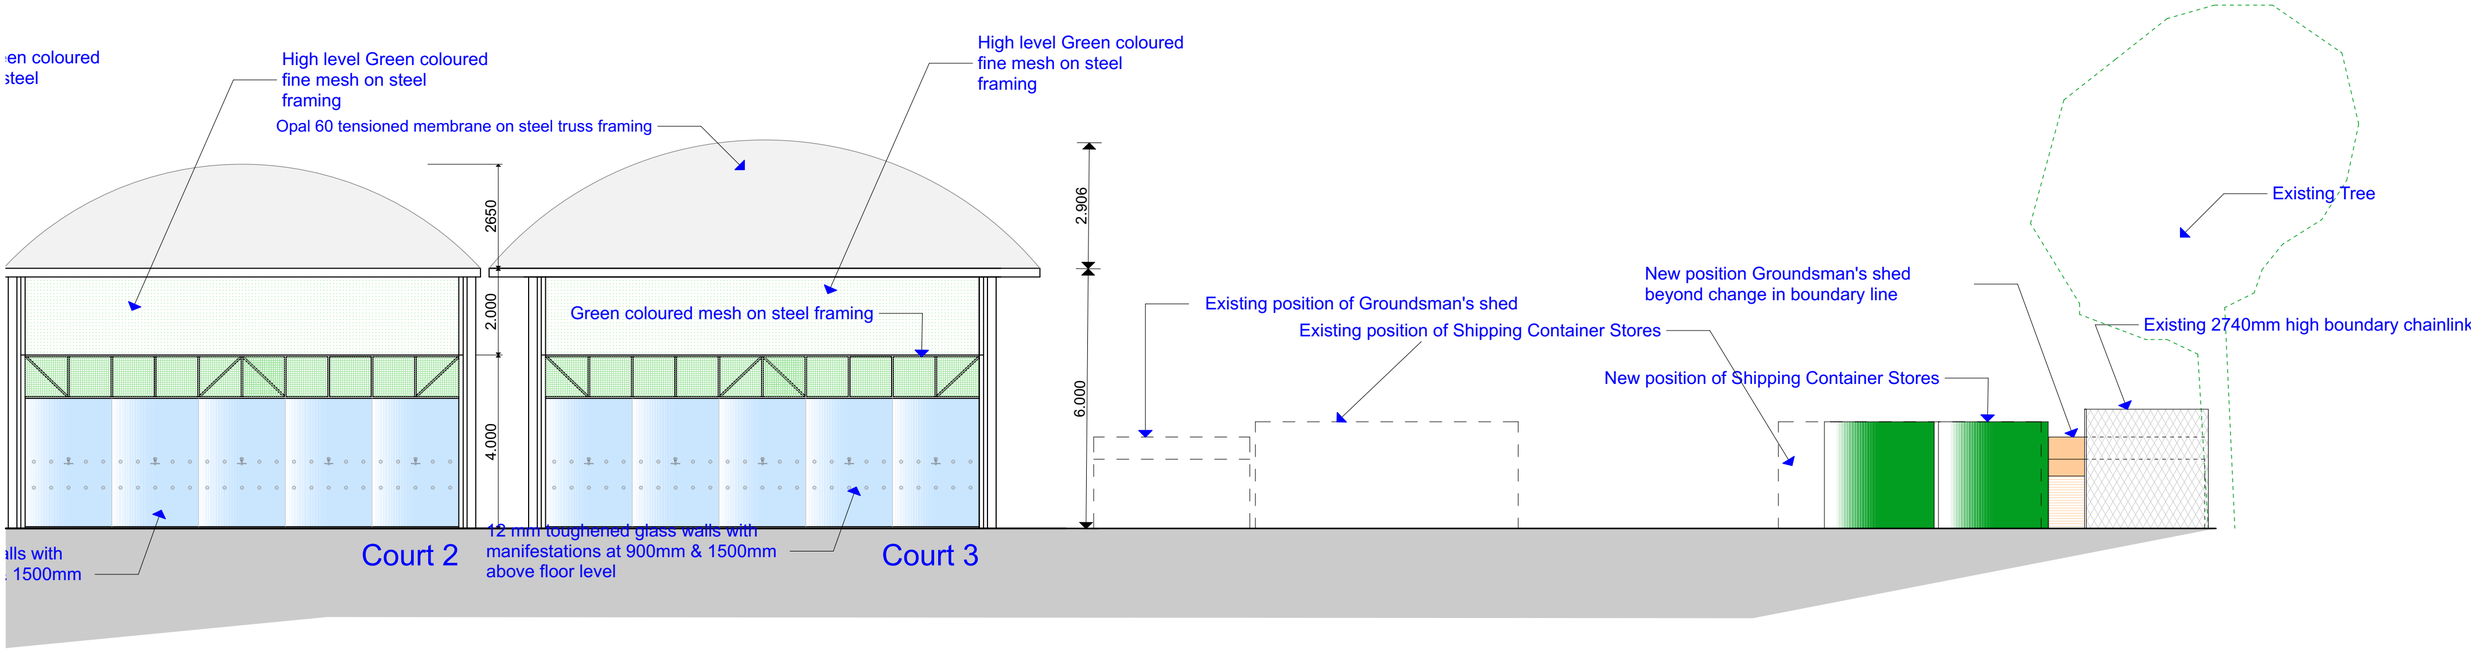


West Elevation to New Court 3

1:100

1:100

0 5m 10m

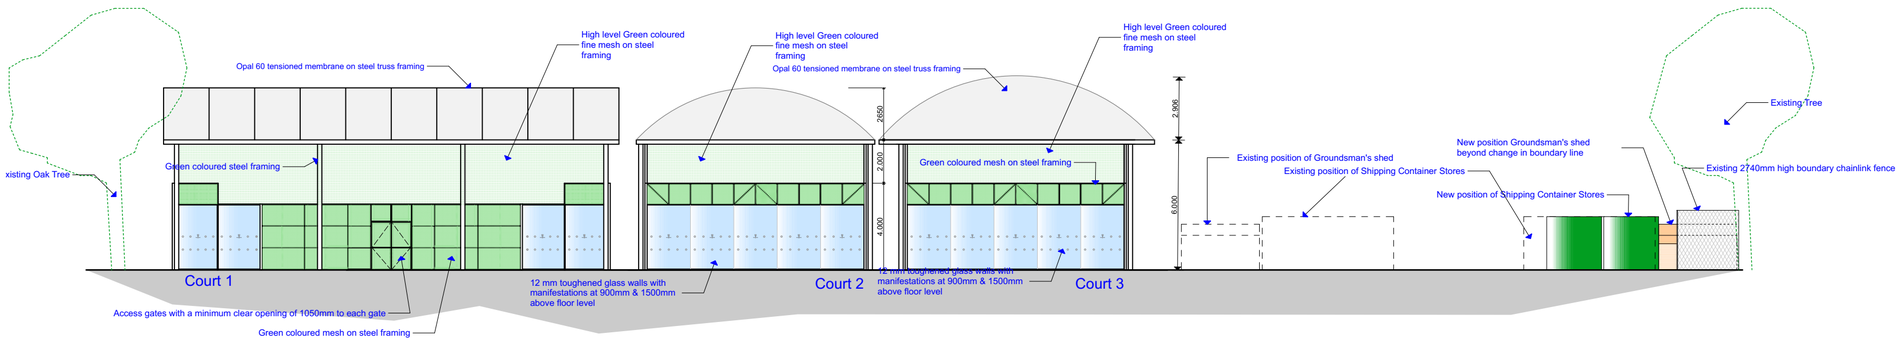

West Elevation to Existing Courts & New Court 3

1:200

1:200

0 5m 10m 20m

D	27.01.2026	Revised to show new & existing positions of Shipping Containers and Groundsman's shed. Canopy to New Court 3 adjusted.
C	15.10.2025	Number of new Padel Courts reduced to one.
B	9.06.2025	Scale Bar 1:200 corrected.
A	5.06.2025	Scale Bars repositioned to correct elevations.
REVISION	*DATE*	*DESCRIPTION*

THE WEST WORTHING CLUB

West Worthing Club CIC
Titnore Way, Worthing, West Sussex
BN13 3RT
tel. 01903 247270

STATUS: FOR PLANNING PERMISSION
CLIENT: *West Worthing Club CIC*

PROJECT NAME: *Additional Padel Tennis Court*
LOCATION: *West Worthing Club Titnore Lane*

DRAWN BY: *RWW*
CHECKED BY: *RWW*

SCALE: *1:200, 1:100*
SHEET SIZE: ***A2***

DRAWING TITLE: ***Existing & Proposed West Elevation to Courts***
DRAWINGS: ***West Elevation to Existing Courts & New Court 3, West Elevation to New Court 3***

FOR PLANNING

DRAWING NUMBER:
WWC / R15/06D

NOTES
This drawing is Copyright and shall not be produced nor used for any other purpose without the written permission of the Architectural Technologist.
Do not scale this drawing.
The Contractor is responsible for checking all dimensions on site.
Report any discrepancies, errors or omissions to the Architectural Technologist immediately.
The Contractor shall ensure that all goods, materials and workmanship conforms with current British Approved Certificates, British Standards and Building Regulations, and ensure that all works are executed in full compliance with all current Codes of Practice and Regulations in respect of Health & Safety.

CAD FILE NAME: C:\Clients\Mackellar Schwerdt Architects\MSA\Linked CAD Files\MSA.ibk