Note :-
This drawing must not be scaled. All dimensions and levels must be checked on site and any discrepancies are to be reported to ARC DESIGN ASSOCIATES prior to manufacture.

T.P. Officer's Name

REVISED PLAN
Planning Application No.
Received 20/4/11
Registered
WBC 11 1004/FULL



Proposed West Elevation



Proposed South Elevation



Proposed East Elevation

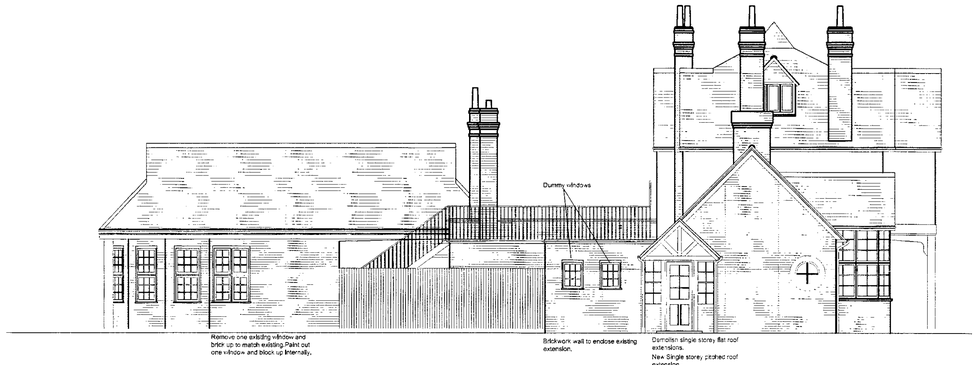

Proposed North Elevation

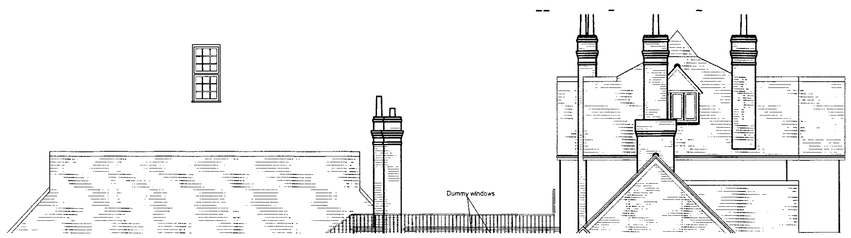

rev E...Apr 11	Amendments to Windows adj Porch
rev D...Apr 11	Amendments to North elevation/Chimney
rev C ...Mar 11	Dormers corrected.
rev B ...Mar 11	General amendments to windows/Lobby
rev A ...Feb 11	Existing glazed structure retained.

Rev	Date

ARC DESIGN ASSOCIATES
51 - 55 Fowler Road
Hainault
Essex IG6 3XE
Tel : 020 8559 8666
Fax: 020 8559 8777

CLIENT
Fuller Smith & Turner PLC

PROJECT
Thomas A Becket
146 Rectory Road,
Worthing BN14 7PJ

TITLE
Proposed Elevations

ISSUE

Scale: 1:100
Date: Jan 11
Drawn: MA

Drawing No. 1639/04
Rev. E