ADUR & WORTHING
PLANNING SERVICES

PLAN	AWDM/ 0005/14
DATE VALID	15 JAN 2014

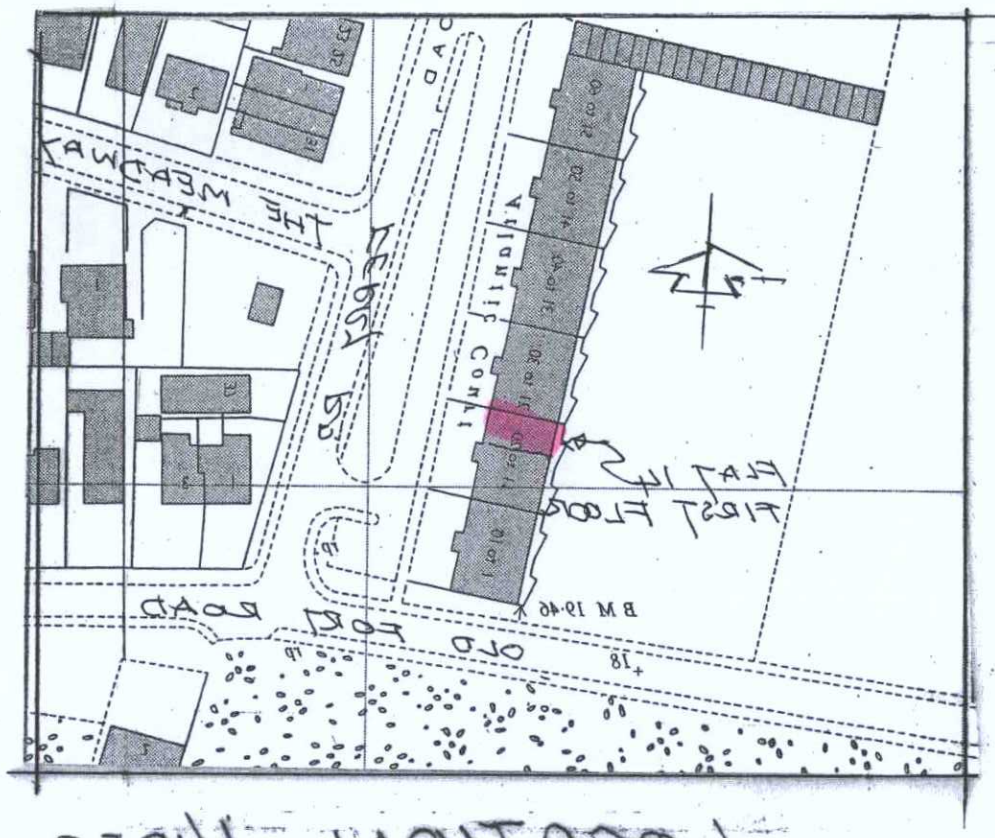

LOCATION Plan

Proposed Replacement
WINDOWS
No 14 Atlantic COURT
FERRY ROAD
SHOREHAM BY SEA

SCALE Approx 1:100

PLAN No 1000/1

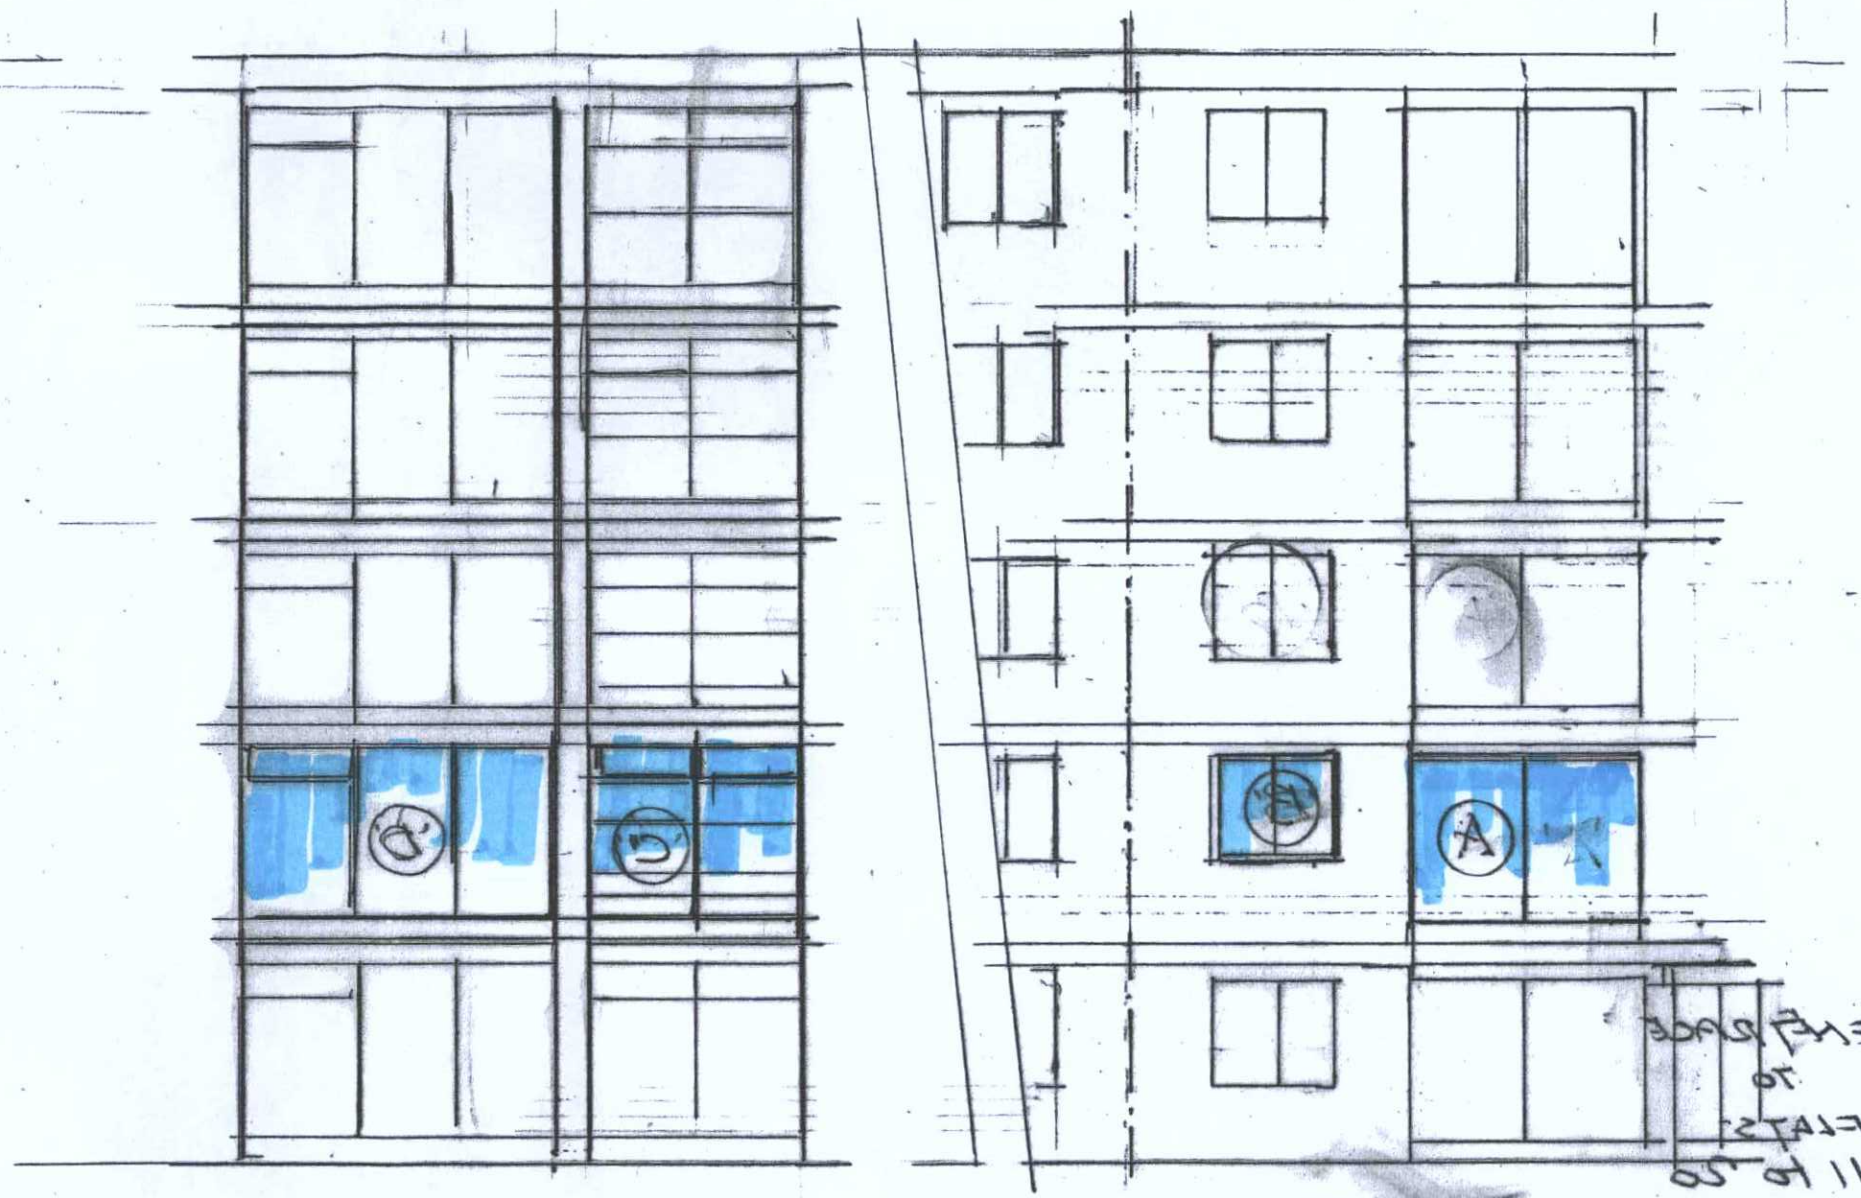

SKETCH PLAN showing

FRONT & REAR ELEVATIONS

To Approx 1:100 Scale