AS EXISTING AT WHITE UPVC

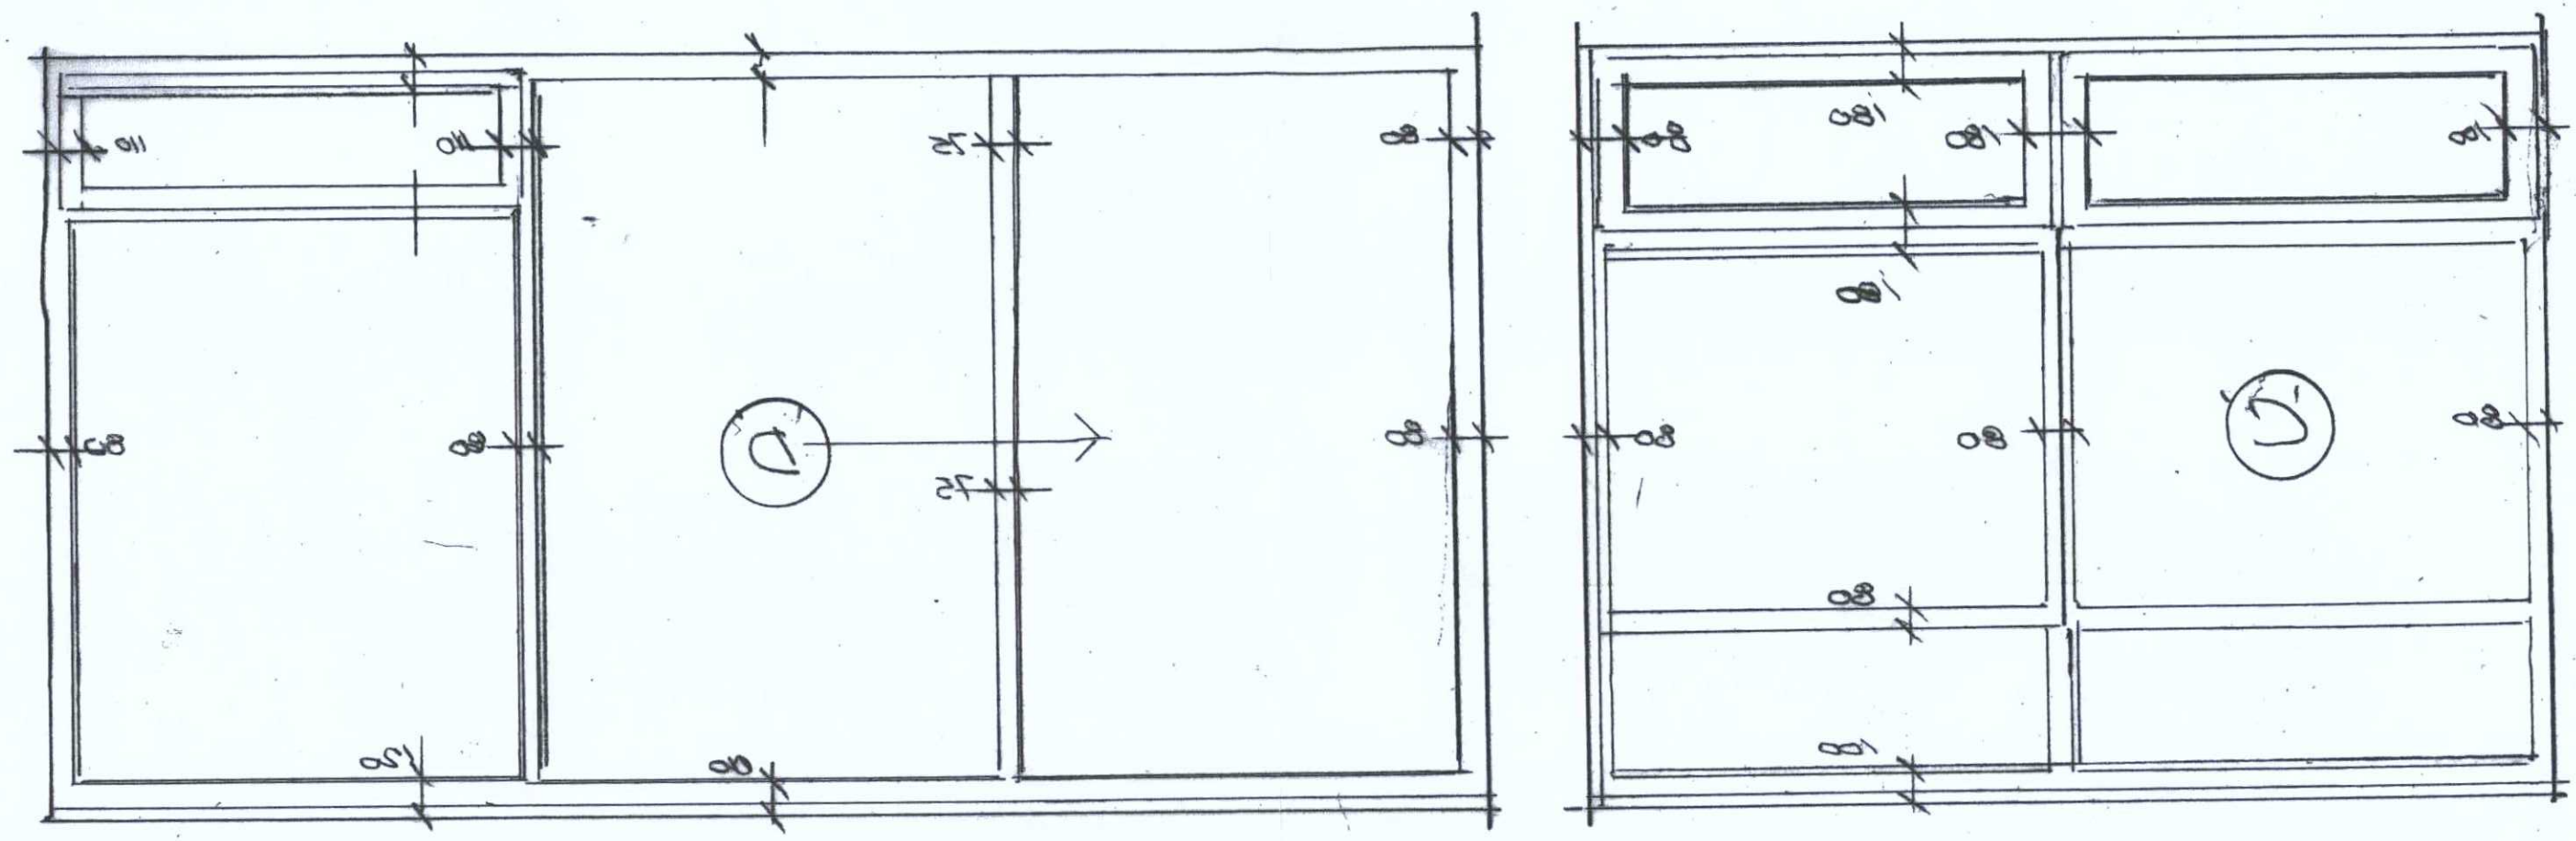

AS Proposed At WHITE UPVC Lounge

Bedroom 2

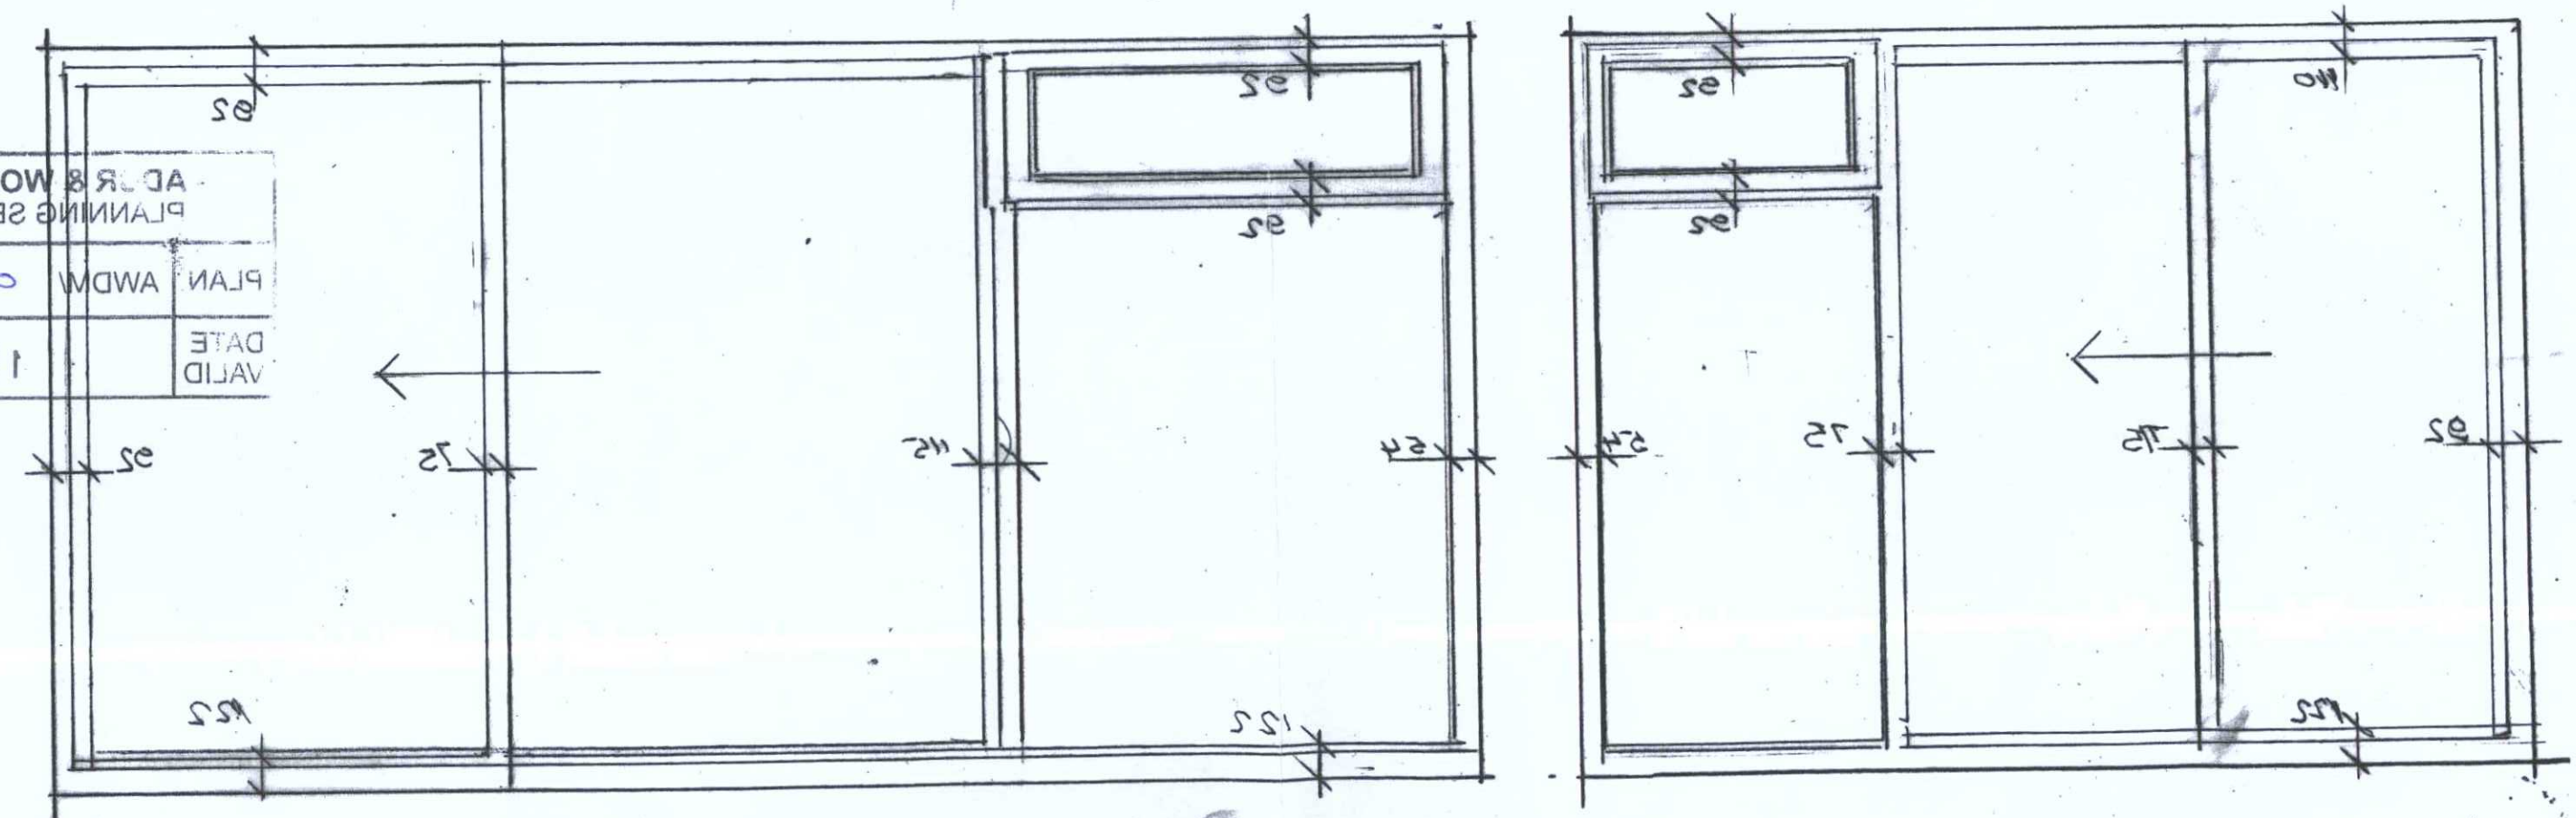

ADLER & WORTHING PLANNING SERVICES		
PLAN	AWDM	0005/14
DATE VALID		15 JAN 2014

SCALE 1/50 14 ATLANTIC COURT FERRY POINT SUNBURY

A000/3