


Scale Bar

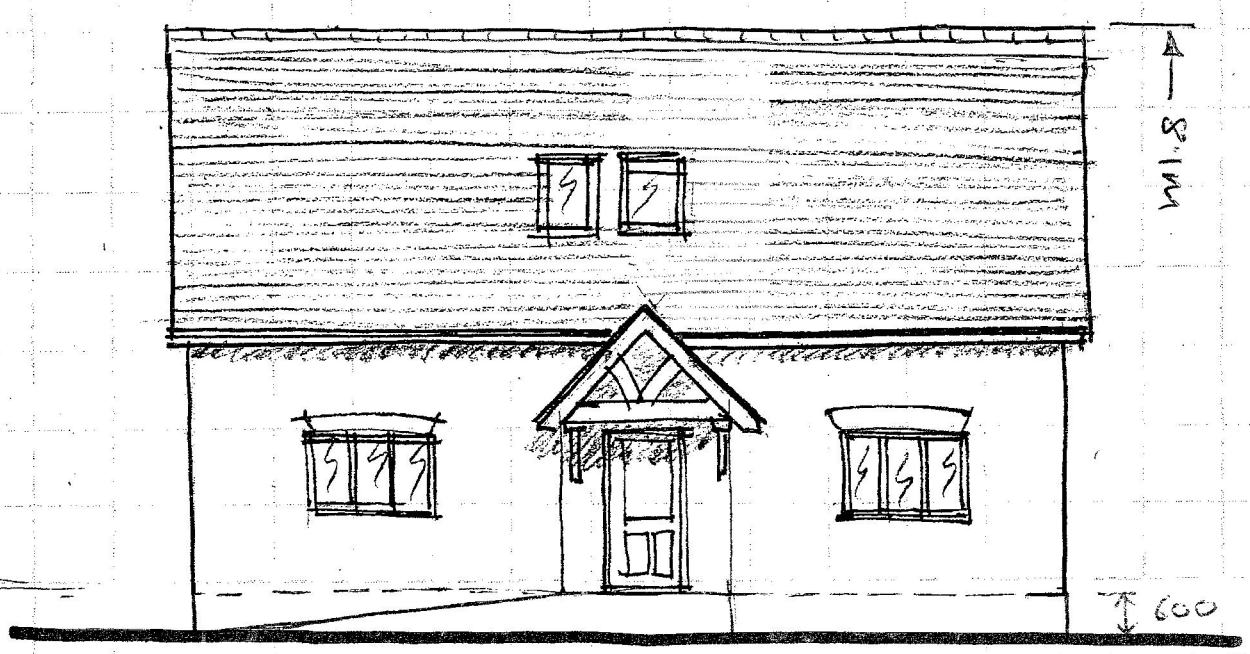


EAST ELEVATION




WEST ELEVATION




Scale Bar

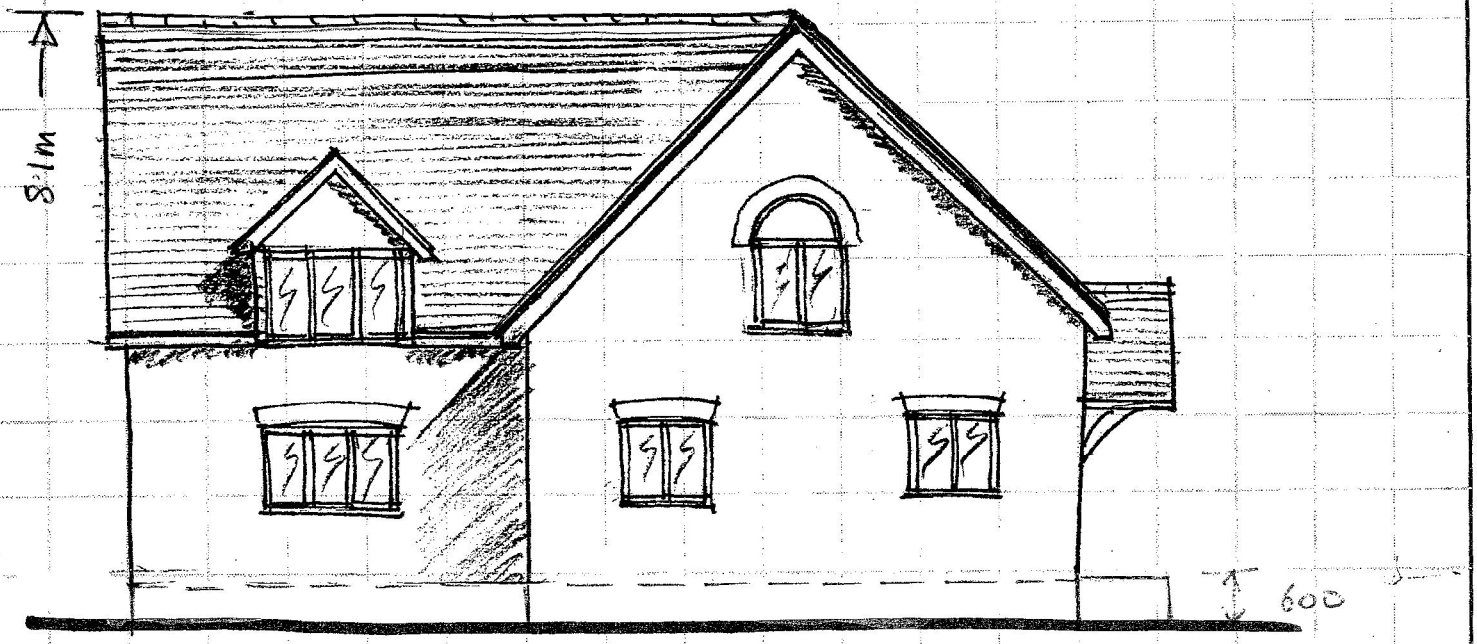

SOUTH ELEVATION

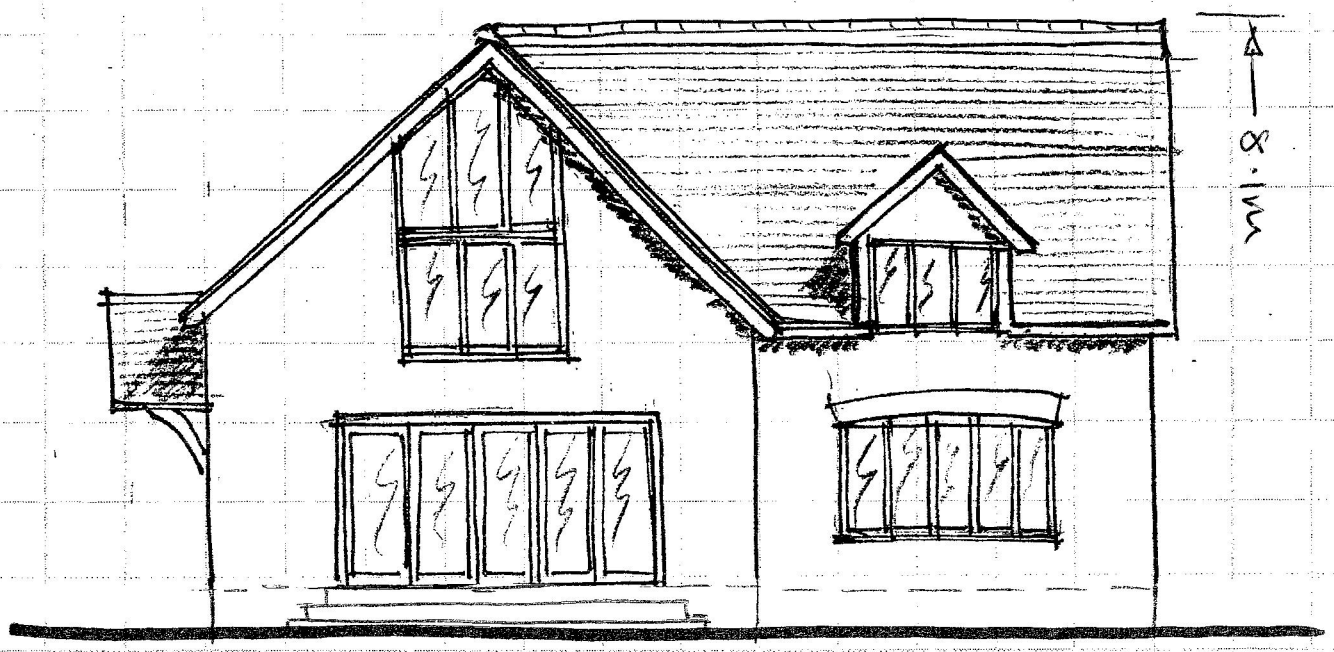

NORTH ELEVATION

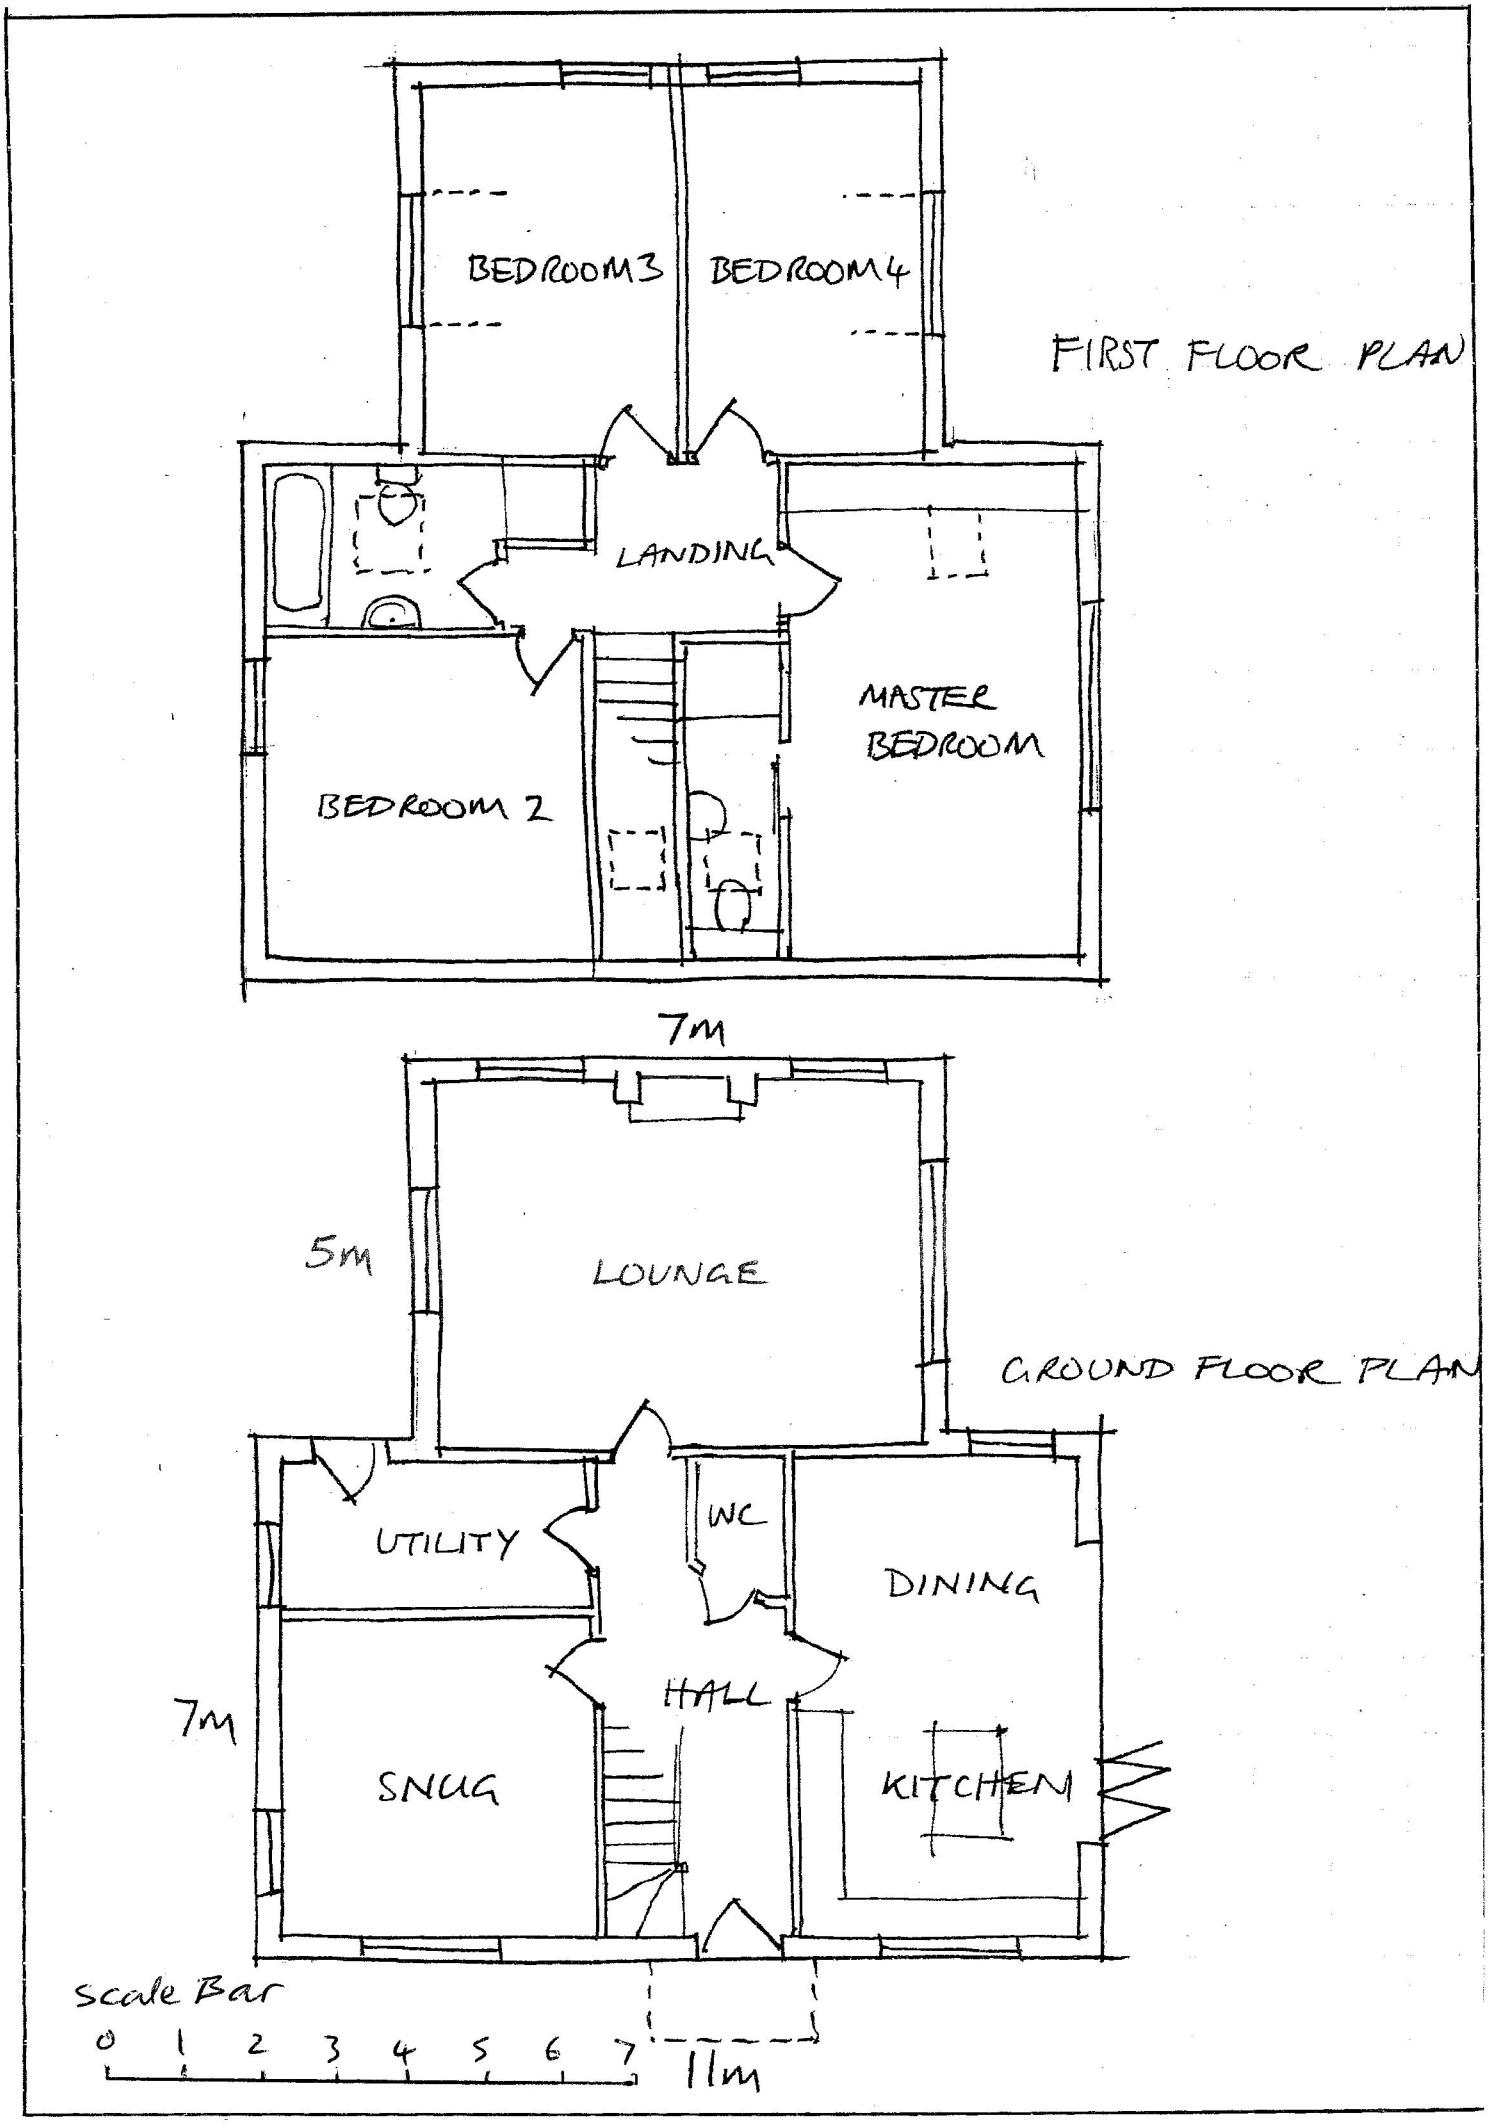
BEDROOM 3
BEDROOM 4
FIRST FLOOR PLAN
LANDING
MASTER BEDROOM
BEDROOM 2
7m
5m
LOUNGE
GROUND FLOOR PLAN
UTILITY
WC
DINING
HALL
7m
SNUG
KITCHEN
Scale Bar
0 1 2 3 4 5 6 7
11m