53 Cokeham Lane

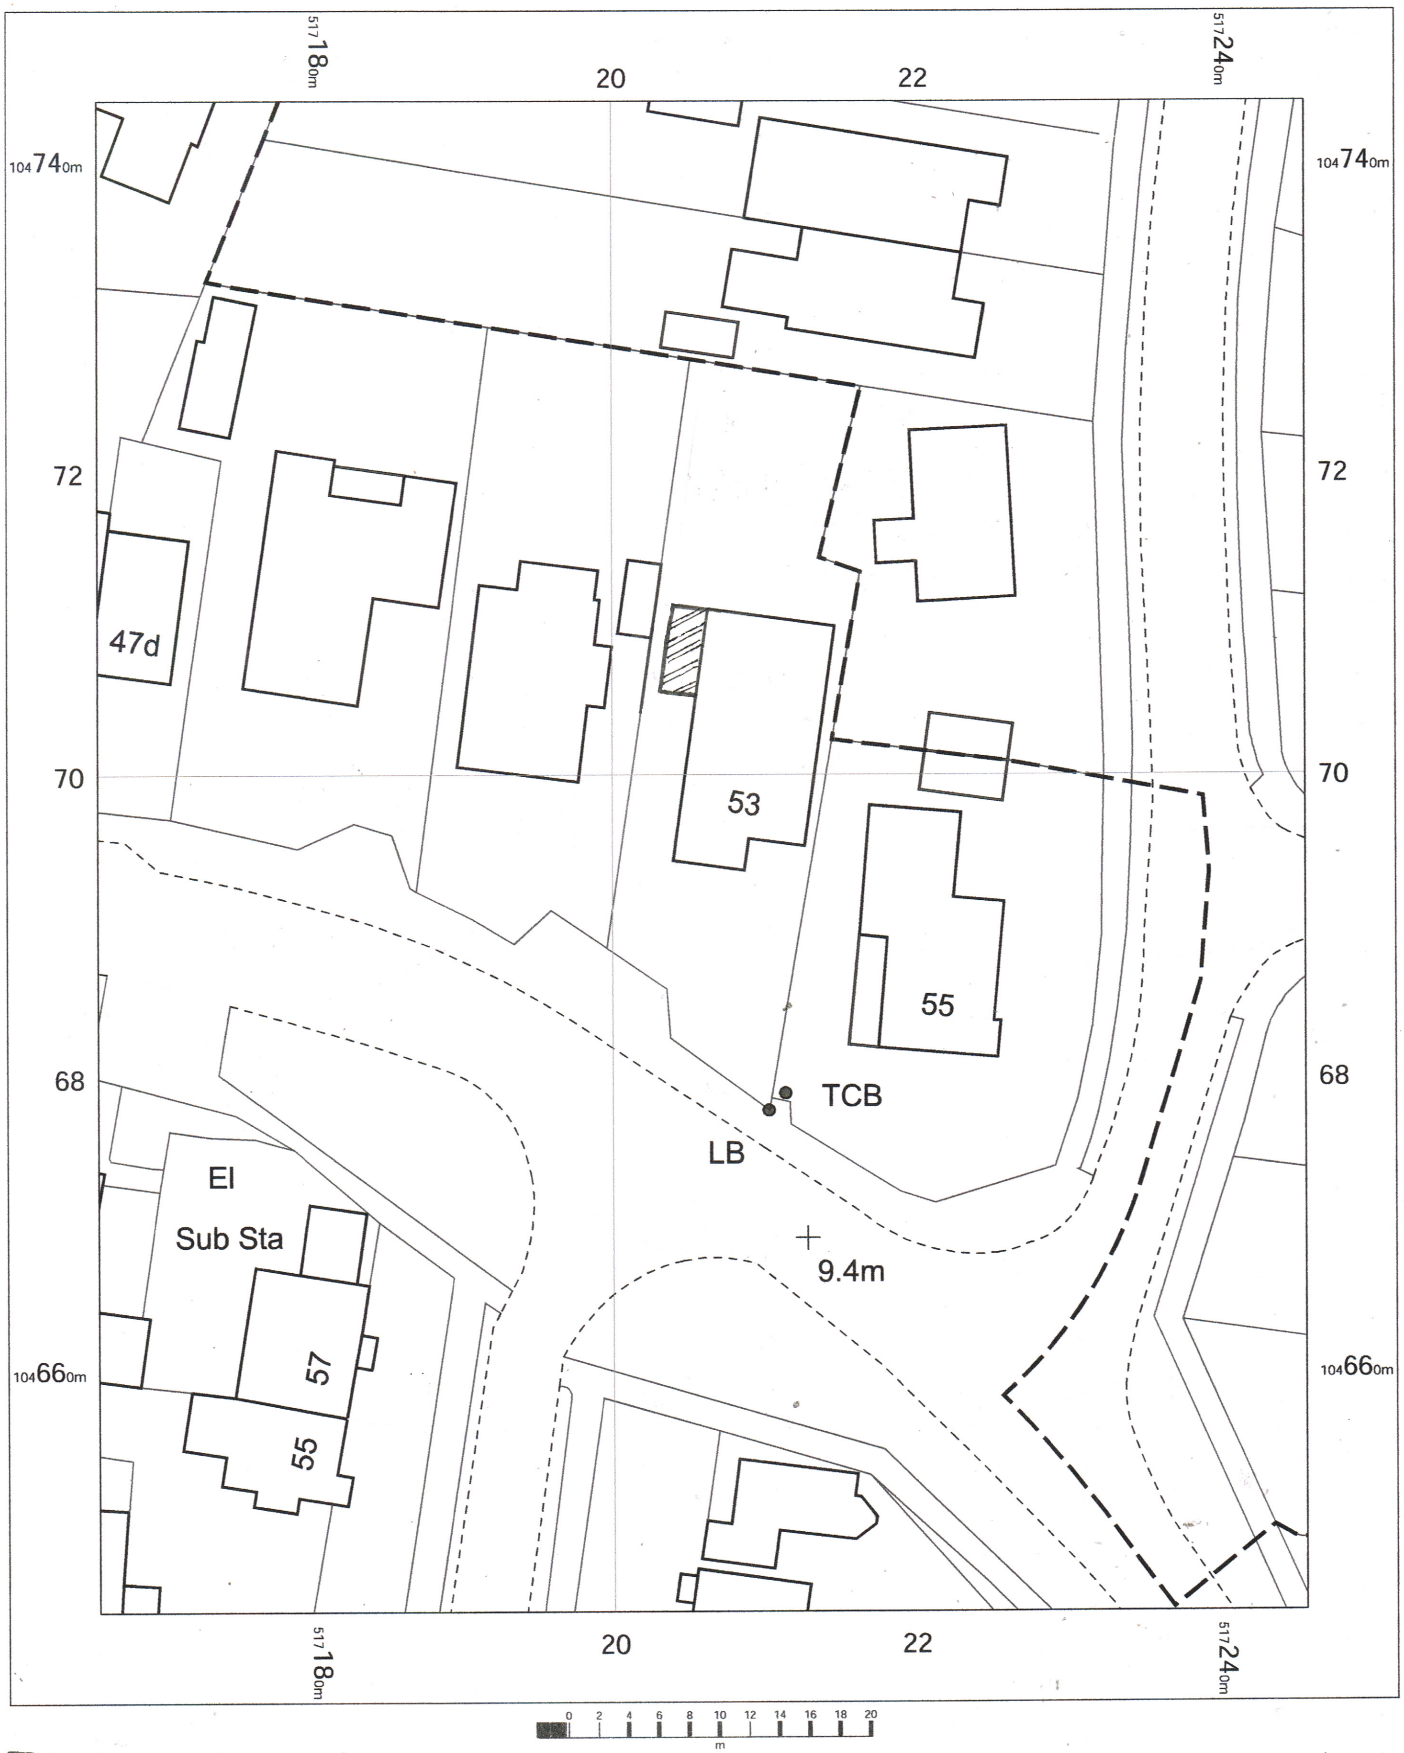

BLOCK PLAN as PROPOSED

53 Cokeham Lane

Lancing
West Sussex
BN15 9UR

2323-5

OS MasterMap 1250/2500/10000 scale
Tuesday, August 8, 2023, ID: MDP-01119196
www.mapdataportal.co.uk

1:500 scale print at A4, Centre: 517206 E, 104695 N

©Crown Copyright Ordnance Survey. Licence no. 100019980

N

MAPS@ Aworth
SURVEY CONSULTANTS