
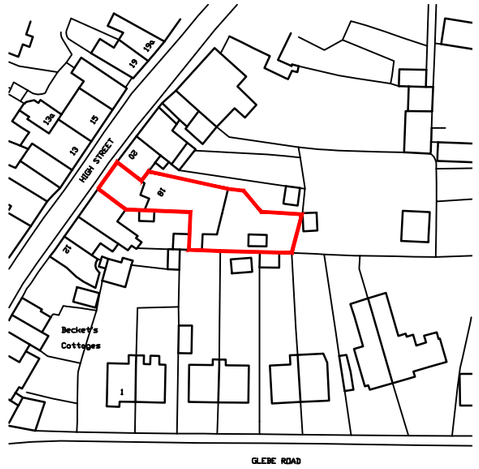


Location Plan @ 1:1250

0 10 20 30 50m

Scale 1:1250

N

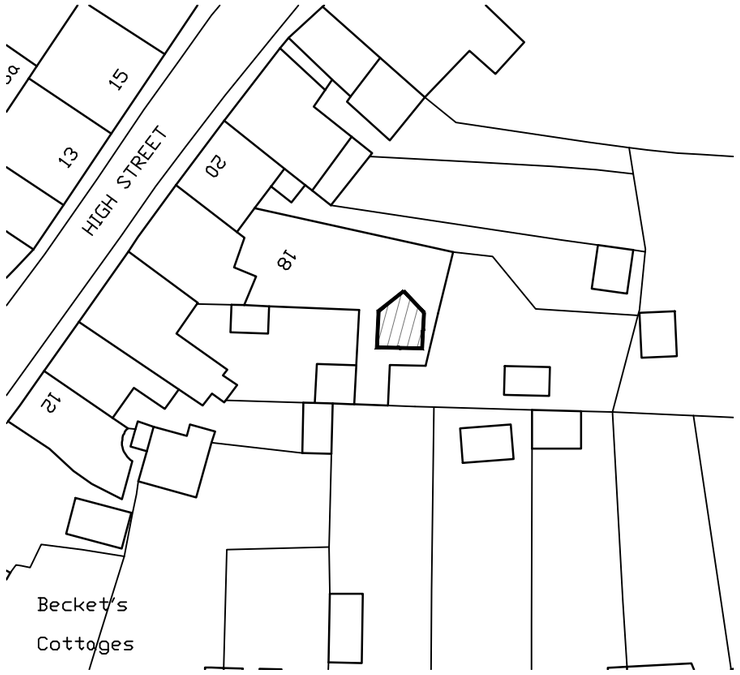

Block Plan @ 1:500

0 10 25m

Scale 1:500

Rev	Description	Date

Job Reference	Client
Dressing Room Gospel Hall 18 High Street Tarring, BN14 7NN	Ms Cave
Drawing Title	**Drawing No** / **Rev**
Site Plans	ADC 1545/LP2

Date	Scale	Dwg Size	Plot Style	Drawn	Checked
23.05.24	1:500/1250	A3	ADCgreyscale	CW	AD

All dimensions to be checked on site and do not scale from this drawing. This drawing should be approved by Local Authority Building Control or other appropriate checking authority prior to commencement of work. This drawing should not be reproduced without the prior consent of the author.

ADC Alistair Dodd Consulting

Architectural Services

Citibase Brighton. 95 Ditchling Road
Brighton . East Sussex . BN1 4ST
Tel: 01273 558330
Email: info@adcbrighton.co.uk
www.adcbrighton.com