

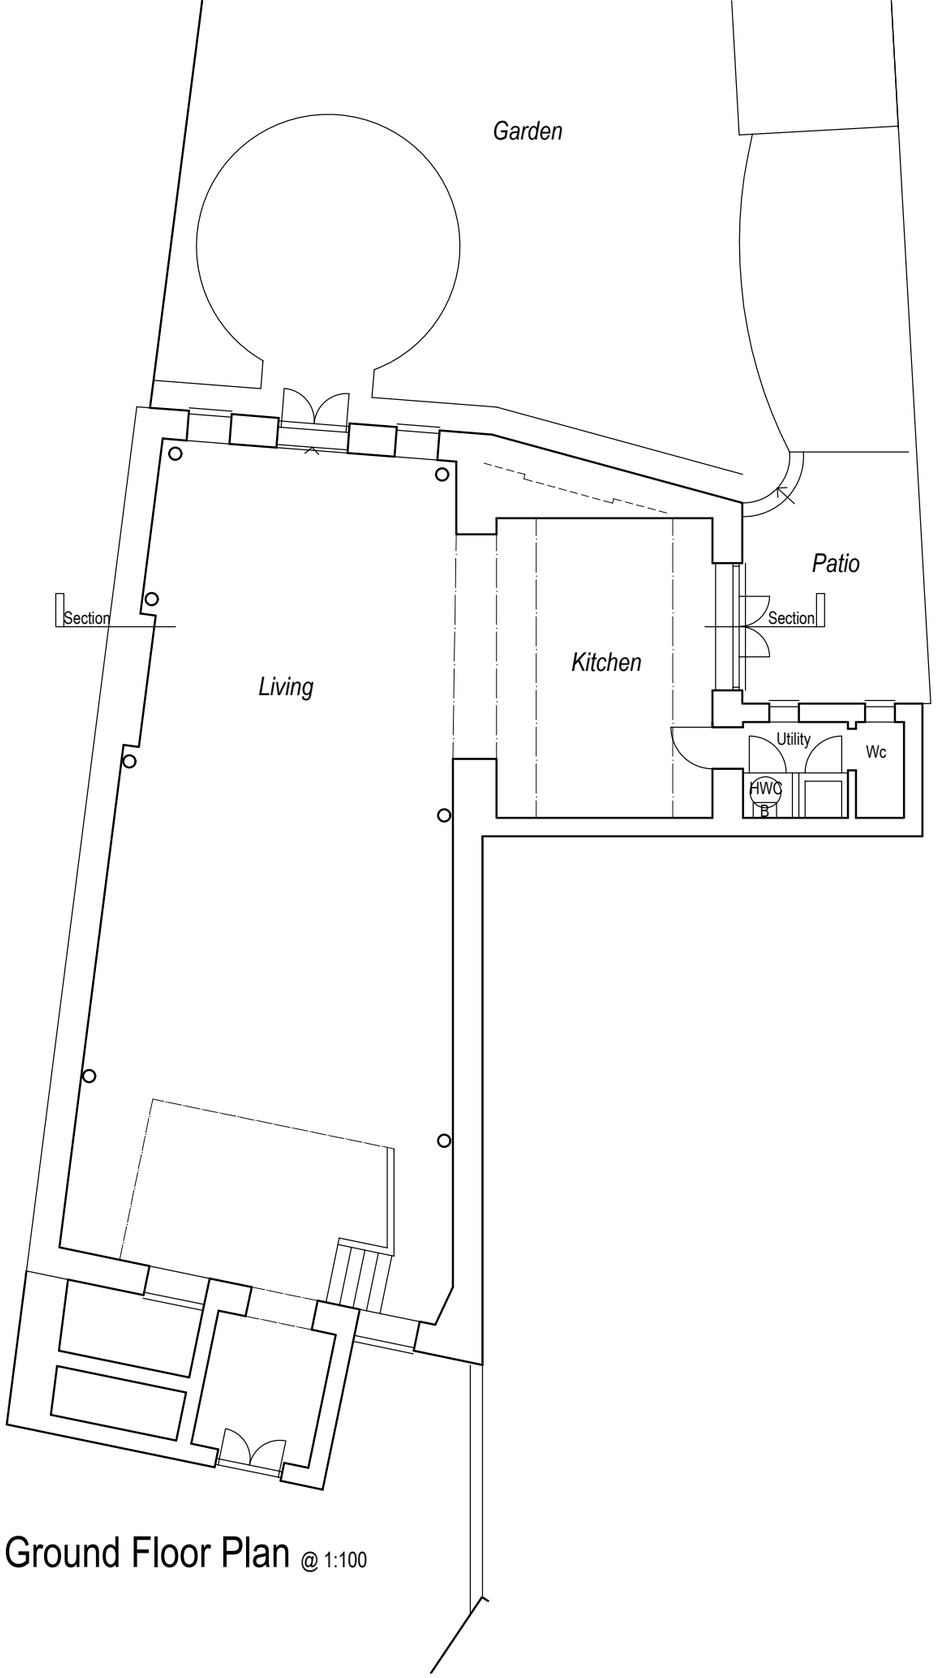


Ground Floor Plan @ 1:100

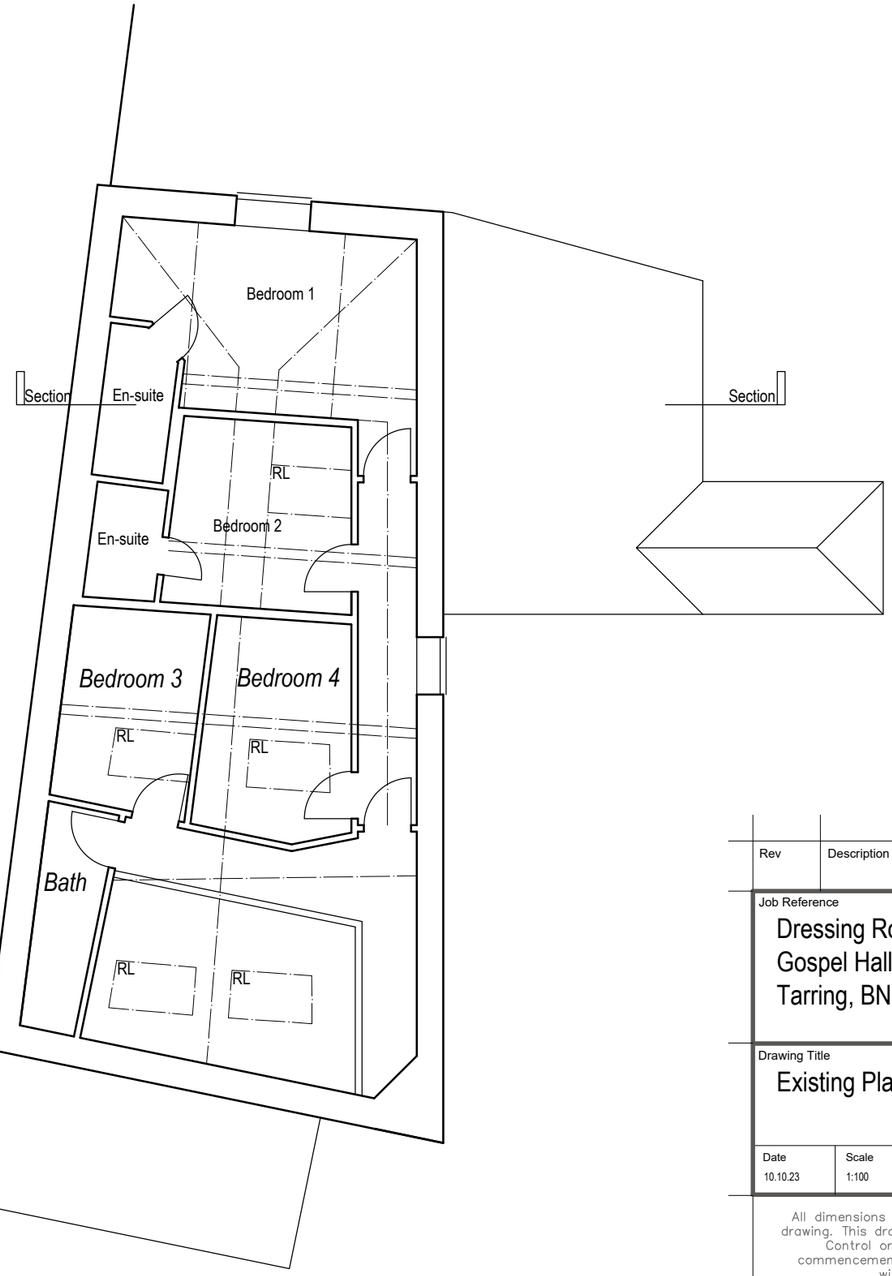

First Floor Plan @ 1:100

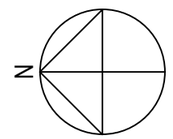

0 1 2 3 5m

Scale 1:100

Rev	Description	Date

Job Reference
Dressing Room
Gospel Hall 18 High Street
Tarring, BN14 7NN

Client
Ms Cave

Drawing Title
Existing Plans

Drawing No Rev
ADC 1545/01

Date	Scale	Dwg Size	Plot Style	Drawn	Checked
10.10.23	1:100	A3	ADCgreyscale	CW	AD

All dimensions to be checked on site and do not scale from this drawing. This drawing should be approved by Local Authority Building Control or other appropriate checking authority prior to commencement of work. This drawing should not be reproduced without the prior consent of the author.

ADC Alistair Dodd Consulting
Architectural Services
Citibase Brighton. 95 Ditchling Road
Brighton . East Sussex . BN1 4ST
Tel: 01273 558330
Email: info@adcbrighton.co.uk
www.adcbrighton.com