

ADUR & WORTHING PLANNING SERVICES	
PLAN	AWDM/0827/16
DATE VALID	- 1 JUN 2016

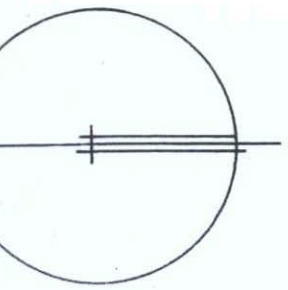

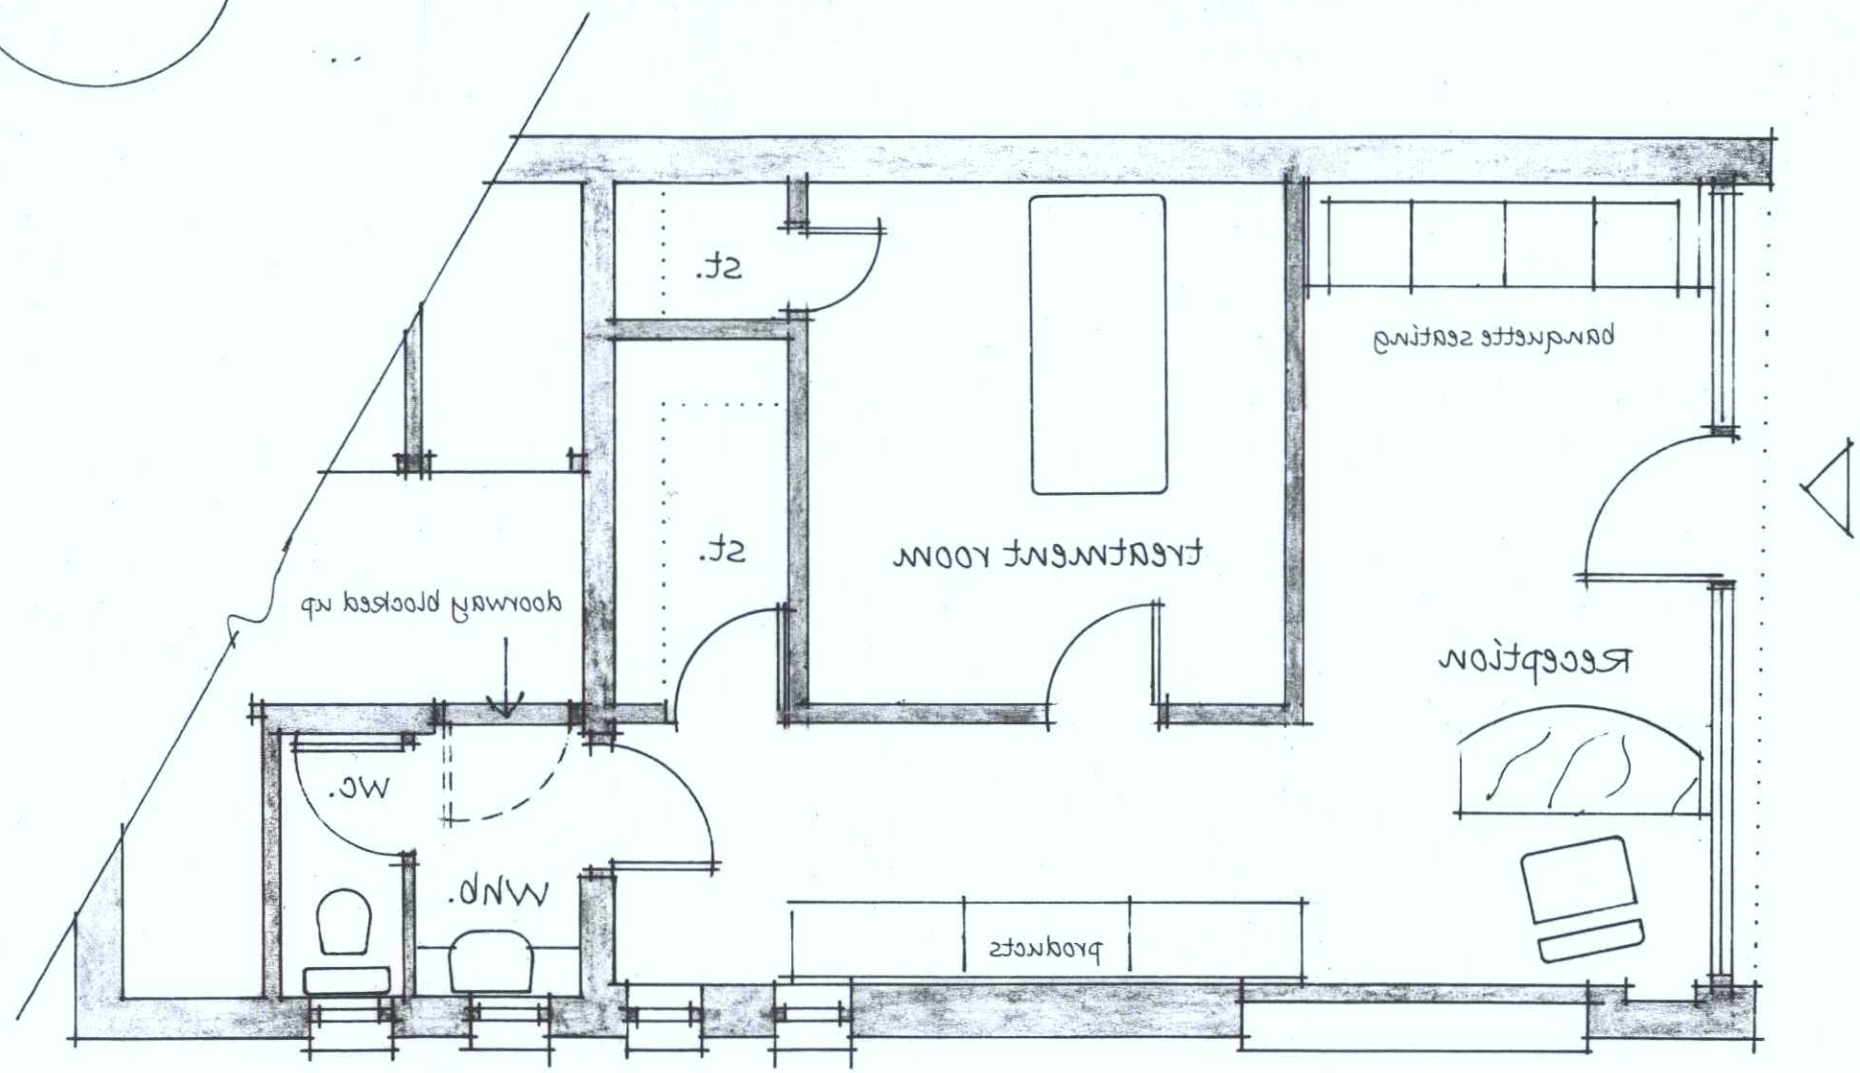

NOTES

All new partitions to be non-loadbearing timber/metal stud framed with plasterboard finish and setting out to be determined on site.
No change to front, north elevation.

1-50 at A3

0 1m

MARK HILLS
Architectural Services

Flat 7, t. 01273 821169
8 Eaton Gardens, Hove,
East Sussex BN3 3TP m. 07500 381479

e-mail: markehills@btinternet.com

job title
33 Southwick Square
Southwick.
West Sussex.

drawing title
Proposed ground floor

scale	date
1-50	May 2016
drawing number	revision
1270 · 02	

This drawing is copyright