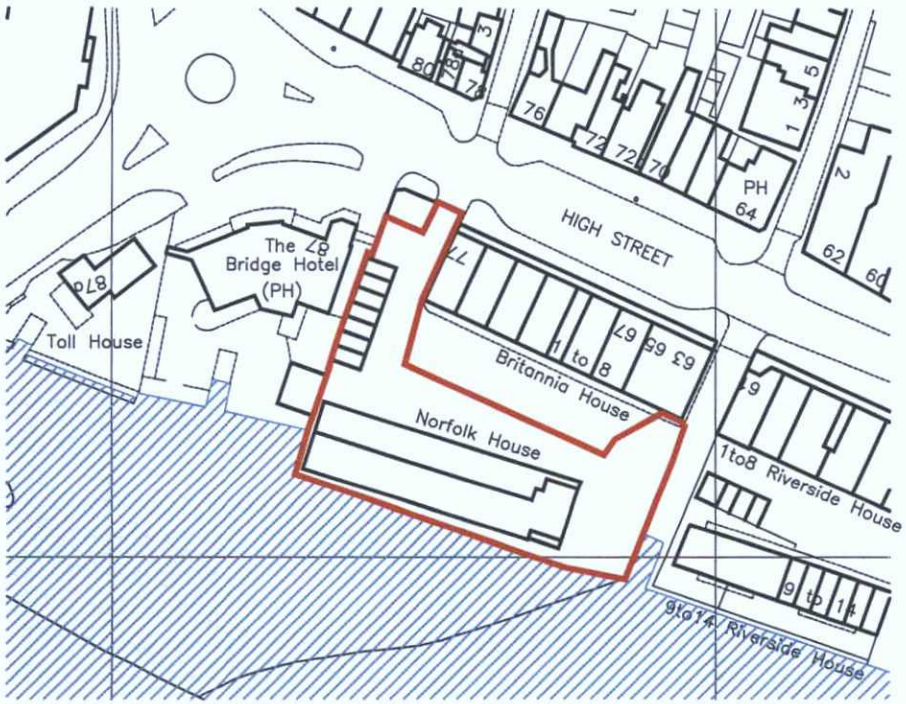


LOCATION PLAN - AS EXISTING
Scale 1:1250

ADUR & WORTHING
PLANNING SERVICES

PLAN AWDM/0972/13

DATE VALID - 7 AUG 2013

Notes:
THIS DRAWING IS COPYRIGHT.
~~DO NOT SCALE, USE~~ FIGURED DIMENSIONS ONLY.
The contractor is to check all dimensions on site before commencement of the works. Discrepancies must be reported immediately to the Architect before proceeding.

Rev.	Date	Revisions	Chk.

Jane DUNCAN
ARCHITECTS

The Old Warehouse . Chalfont Station Road
Little Chalfont . Amersham . Buckinghamshire . HP7 9PN

t: 01494 766999
f: 01494 766789
e: info@janeduncanarchitects.co.uk

Client
RIVERSIDE LIVING LIMITED

Job Title
NORFOLK HOUSE
HIGH STREET
SHOREHAM BY SEA
WEST SUSSEX

Drawing Title
SITE LOCATION PLAN

Scale	1:1250	Date	5th August 2013
Drawn	EJK	Checked	

Drg. No.	Rev.
GHS - 147 - 002	