Notes:
THIS DRAWING IS COPYRIGHT.
~~DO NOT SCALE, USE FIGURED DIMENSIONS ONLY.~~
The contractor is to check all dimensions on site before commencement of the works.
Discrepancies must be reported immediately to the Architect before proceeding.


KEY:

Vehicular routes:
60mm Tegular block paving, colour Pennant Grey.


Pedestrian routes:
60mm Tegular block paving, colour Traditional.

Pedestrian routes:
Loose laid 20mm washed pea shingle on water permeable membrane.

ADUR & WORTHING
PLANNING SERVICES
PLAN AWDM/0972/13
DATE VALID - 7 AUG 2013

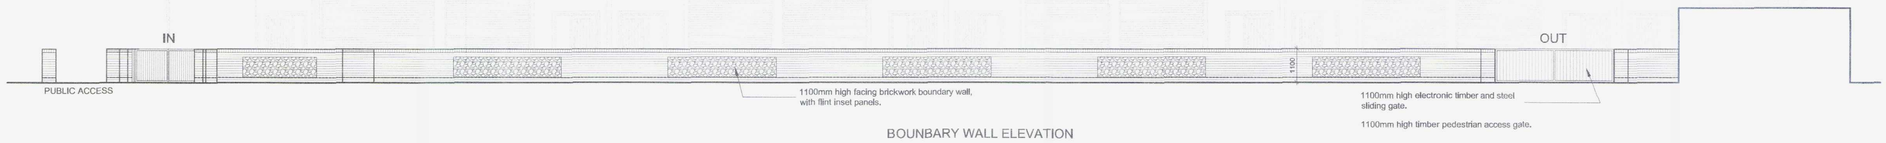

BOUNBARY WALL ELEVATION

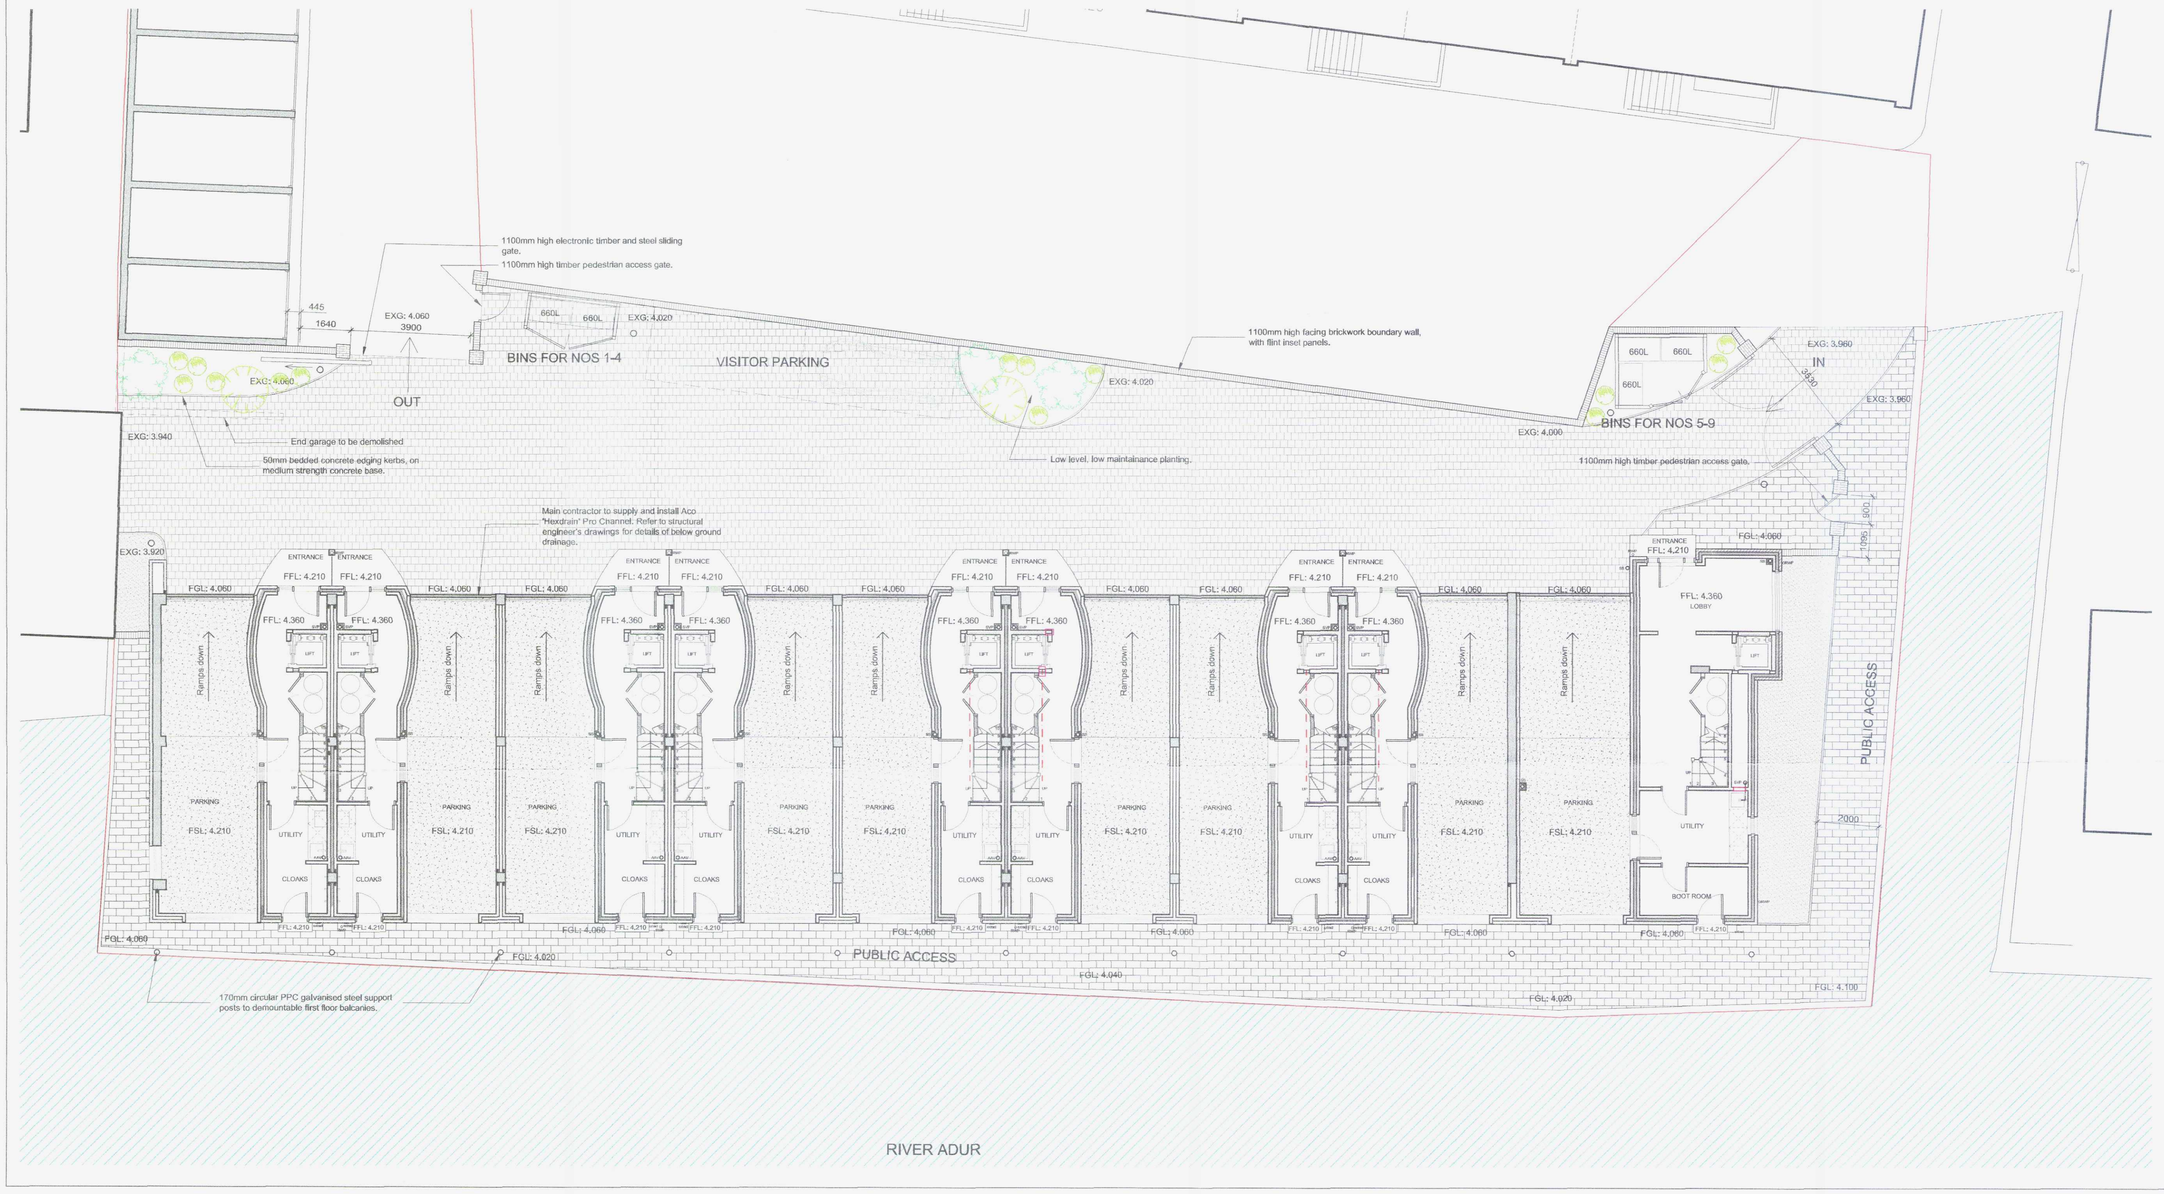

FOR TENDER

Rev	Date	Revisions	Chk.
E	25.07.13	Support posts to balconies illustrated	
D	24.07.13	General amendments to building plan	
C	22.07.13	General amendments to building plan	
B	10.06.13	Client design change to ingress/egress layout	
A	29.05.13	Client design change to site exit and bin storage	

Jane DUNCAN ARCHITECTS

The Old Warehouse . Chalfont Station Road
Little Chalfont . Amersham . Buckinghamshire . HP7 9PN

t: 01494 766999
f: 01494 766789
e: info@janeduncanarchitects.co.uk

Client
MR R GILLAM

Job Title
NORFOLK HOUSE
HIGH STREET
SHOREHAM-ON-SEA
BN43 5EN

Drawing Title
PROPOSED SITE PLAN

Scale	1:100 @ A1	**Date**	FEB 2013
Drawn	EJK	**Checked**	

Drg. No.	Rev.
GHS-147-001	E