
31 Manor Close, Southwick, BN42 4NW: Block Plan

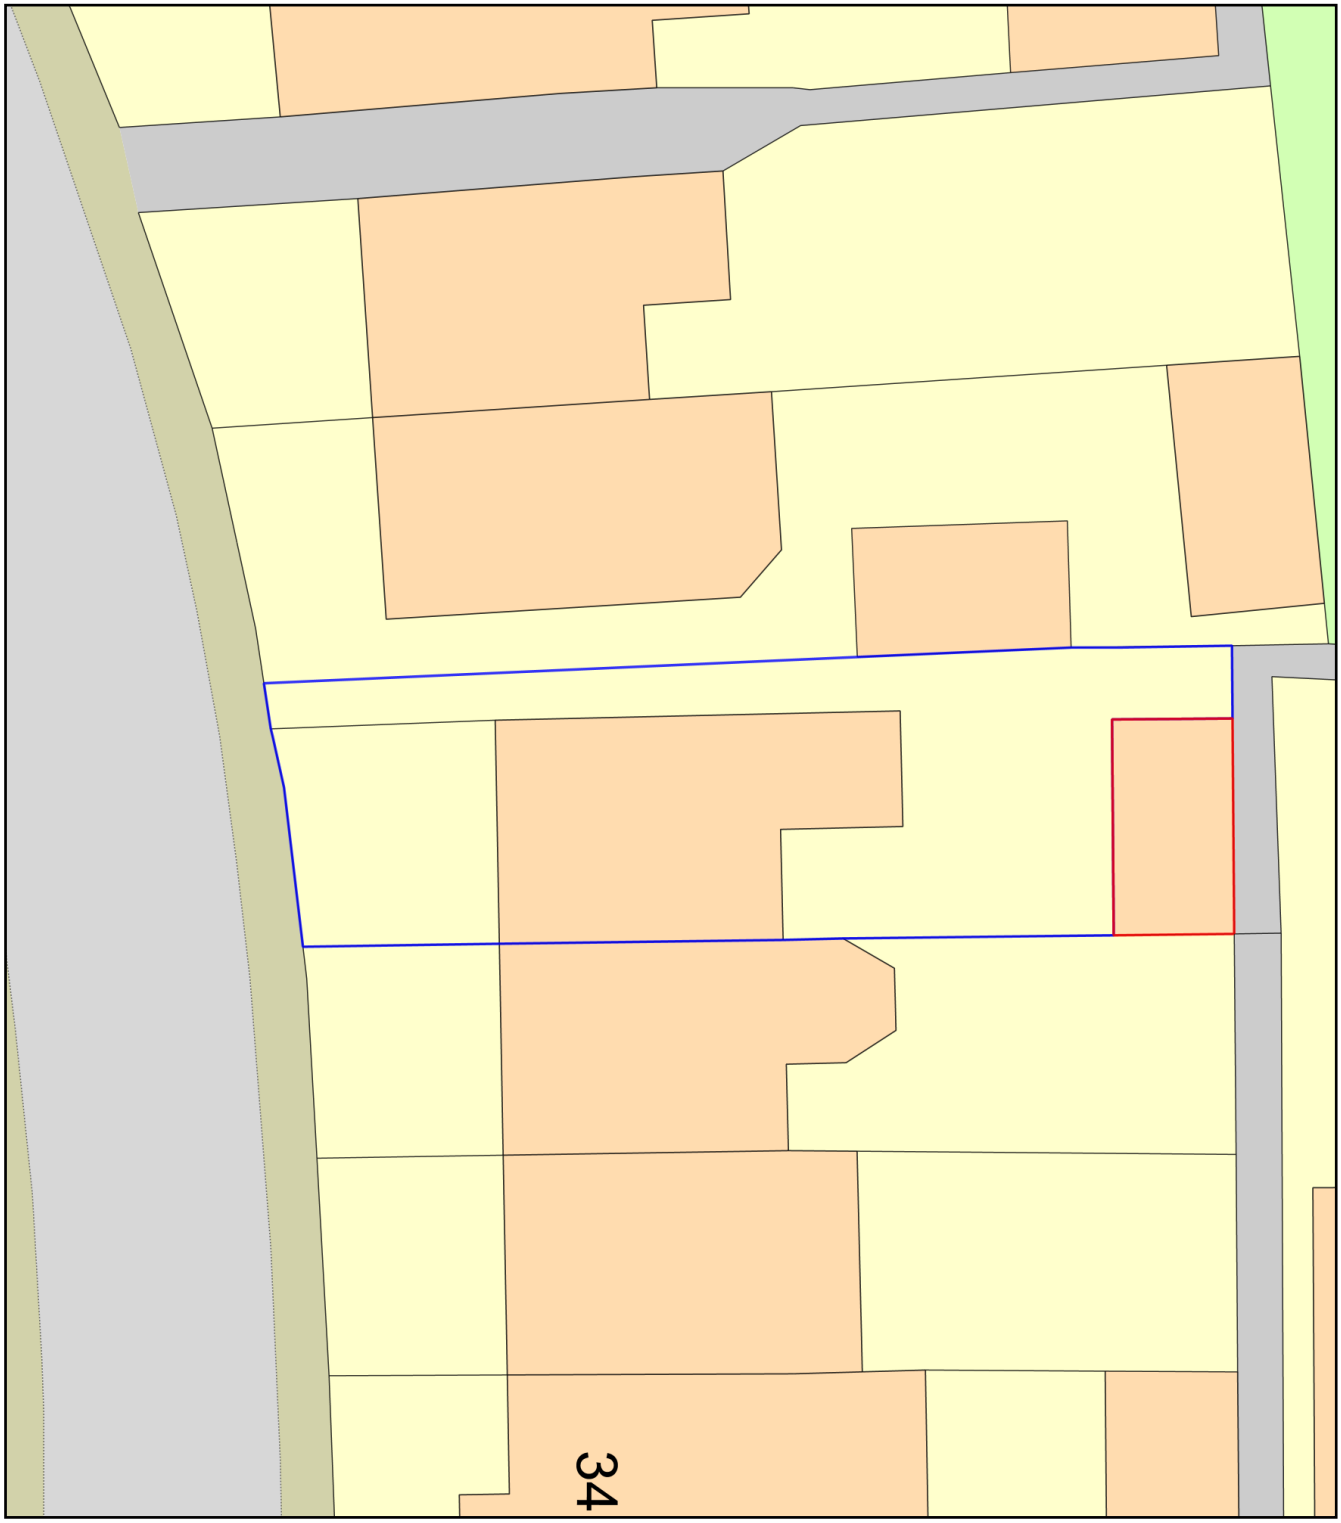

0 10
Metres

N

ReQuestaPlan

Plan Produced for: Federica Pluchino

Date Produced: 18 Sep 2022

Plan Reference Number: TQRQM22261184451560

Scale: 1:200 @ A4

© Crown copyright and database rights 2021 OS 100042766