




Proposed Front (North) Elevation (Scale 1:100)

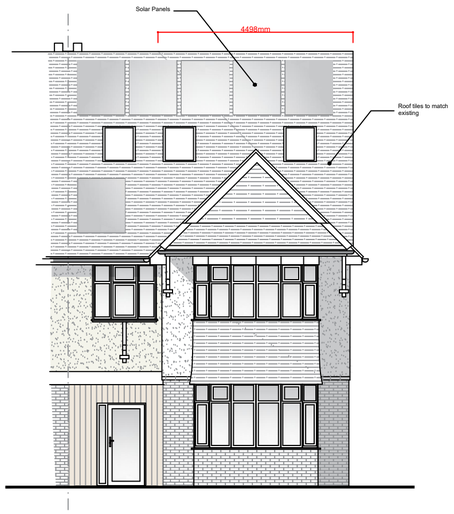


Proposed Rear (South) Elevation (Scale 1:100)

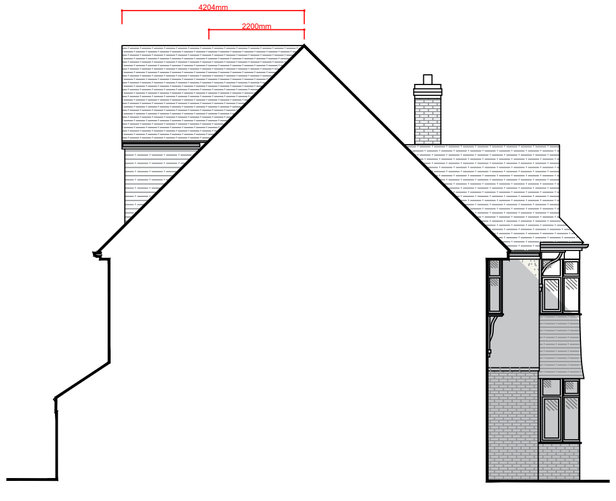


Proposed Side (West) Elevation (Scale 1:100)

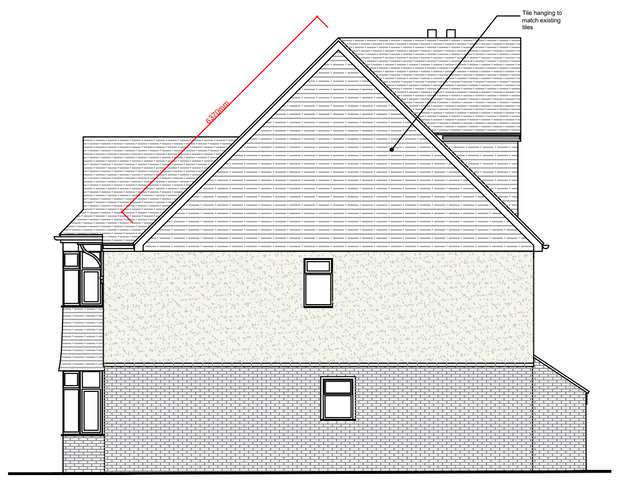


Proposed Side (East) Elevation (Scale 1:100)

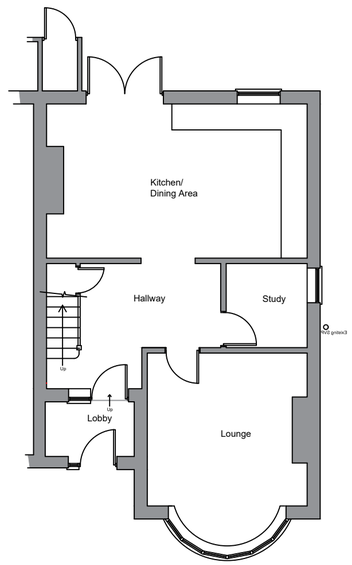


Proposed Ground Floor Plan (Scale 1:100)

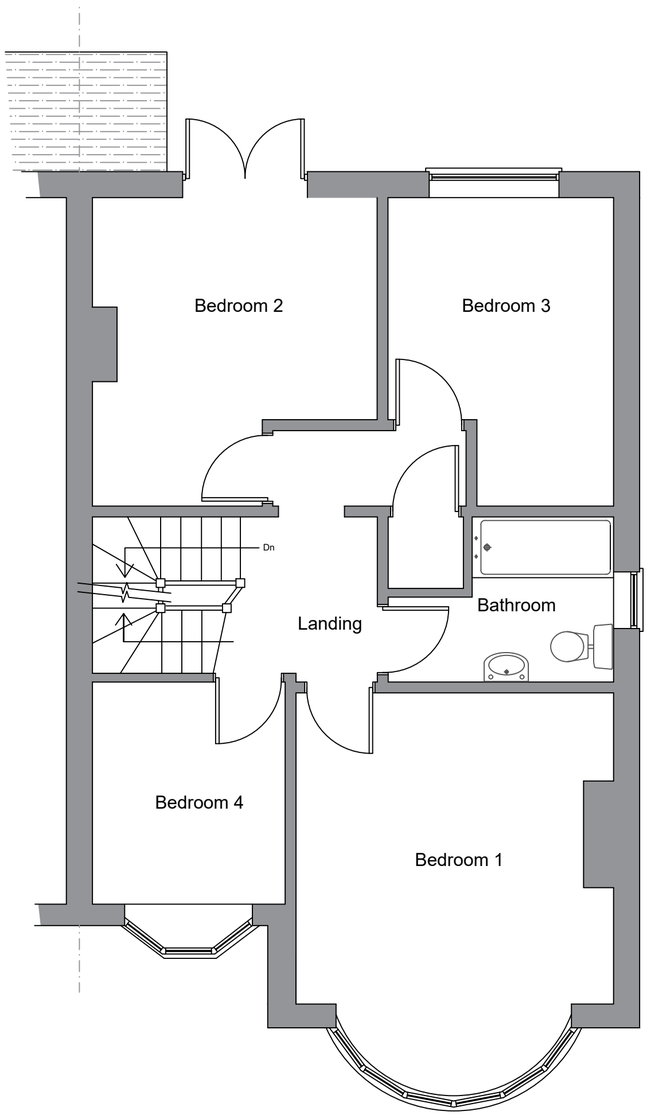

Proposed First Floor Plan (Scale 1:50)

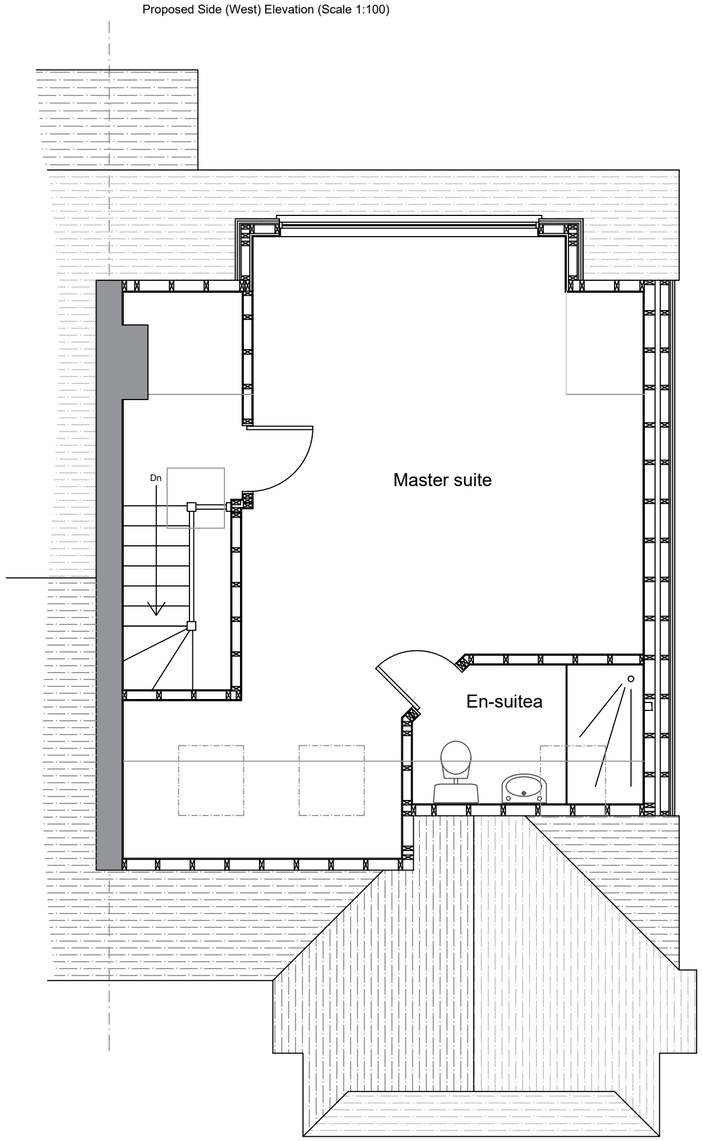

Proposed Second Floor Plan (Scale 1:50)

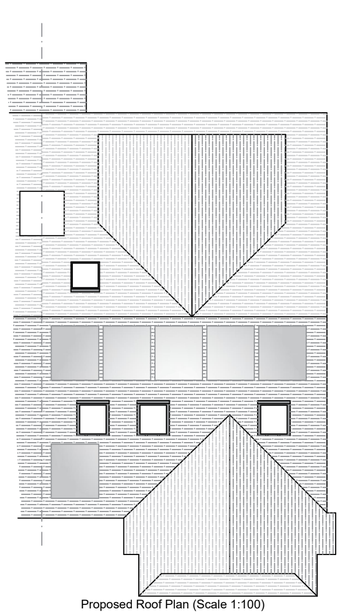

Proposed Roof Plan (Scale 1:100)

Volume of hip to gable:
(6.37m x 6.37m) x 4.49m = 182m³
182m³ x $\frac{1}{6}$ = **30.4m³**

Volume of Dorma:
1.53m x 4m = 6.12m³

(3.1m x 3.1m) x 2.2 = 21.1m³
21.1m x $\frac{1}{6}$ = 3.52m³

3.1m x 3.1m x $\frac{1}{2}$ = 4.81
4.81m² x 1.9 = 9.1m³

Dorma total
6.12m³ + 3.52m³ + 9.1m³ = **18.74m³**

Scale Bar (1:100)
0m 5m 10m

Scale Bar (1:50)
0m 5m

A	Sept 2022	Dimensions added

revisions

DOWNSVIEW ASSOCIATES
Chartered Surveyors
Little Acorns, Hampers Lane, Storrington, West Sussex, RH20 3HZ
Tel: 01903 746367 Mob: 7520 844965
Email: matt@downsview-surveyors.co.uk
RICS

address
186 Upper Shoreham Road
Shoreham By Sea
West Sussex

project
Proposed Loft Conversion

title
Proposed Layouts and elevations

scale:	date:	revision:
As noted @ A2	Aug 2022	A

drawing number
2022.357.02