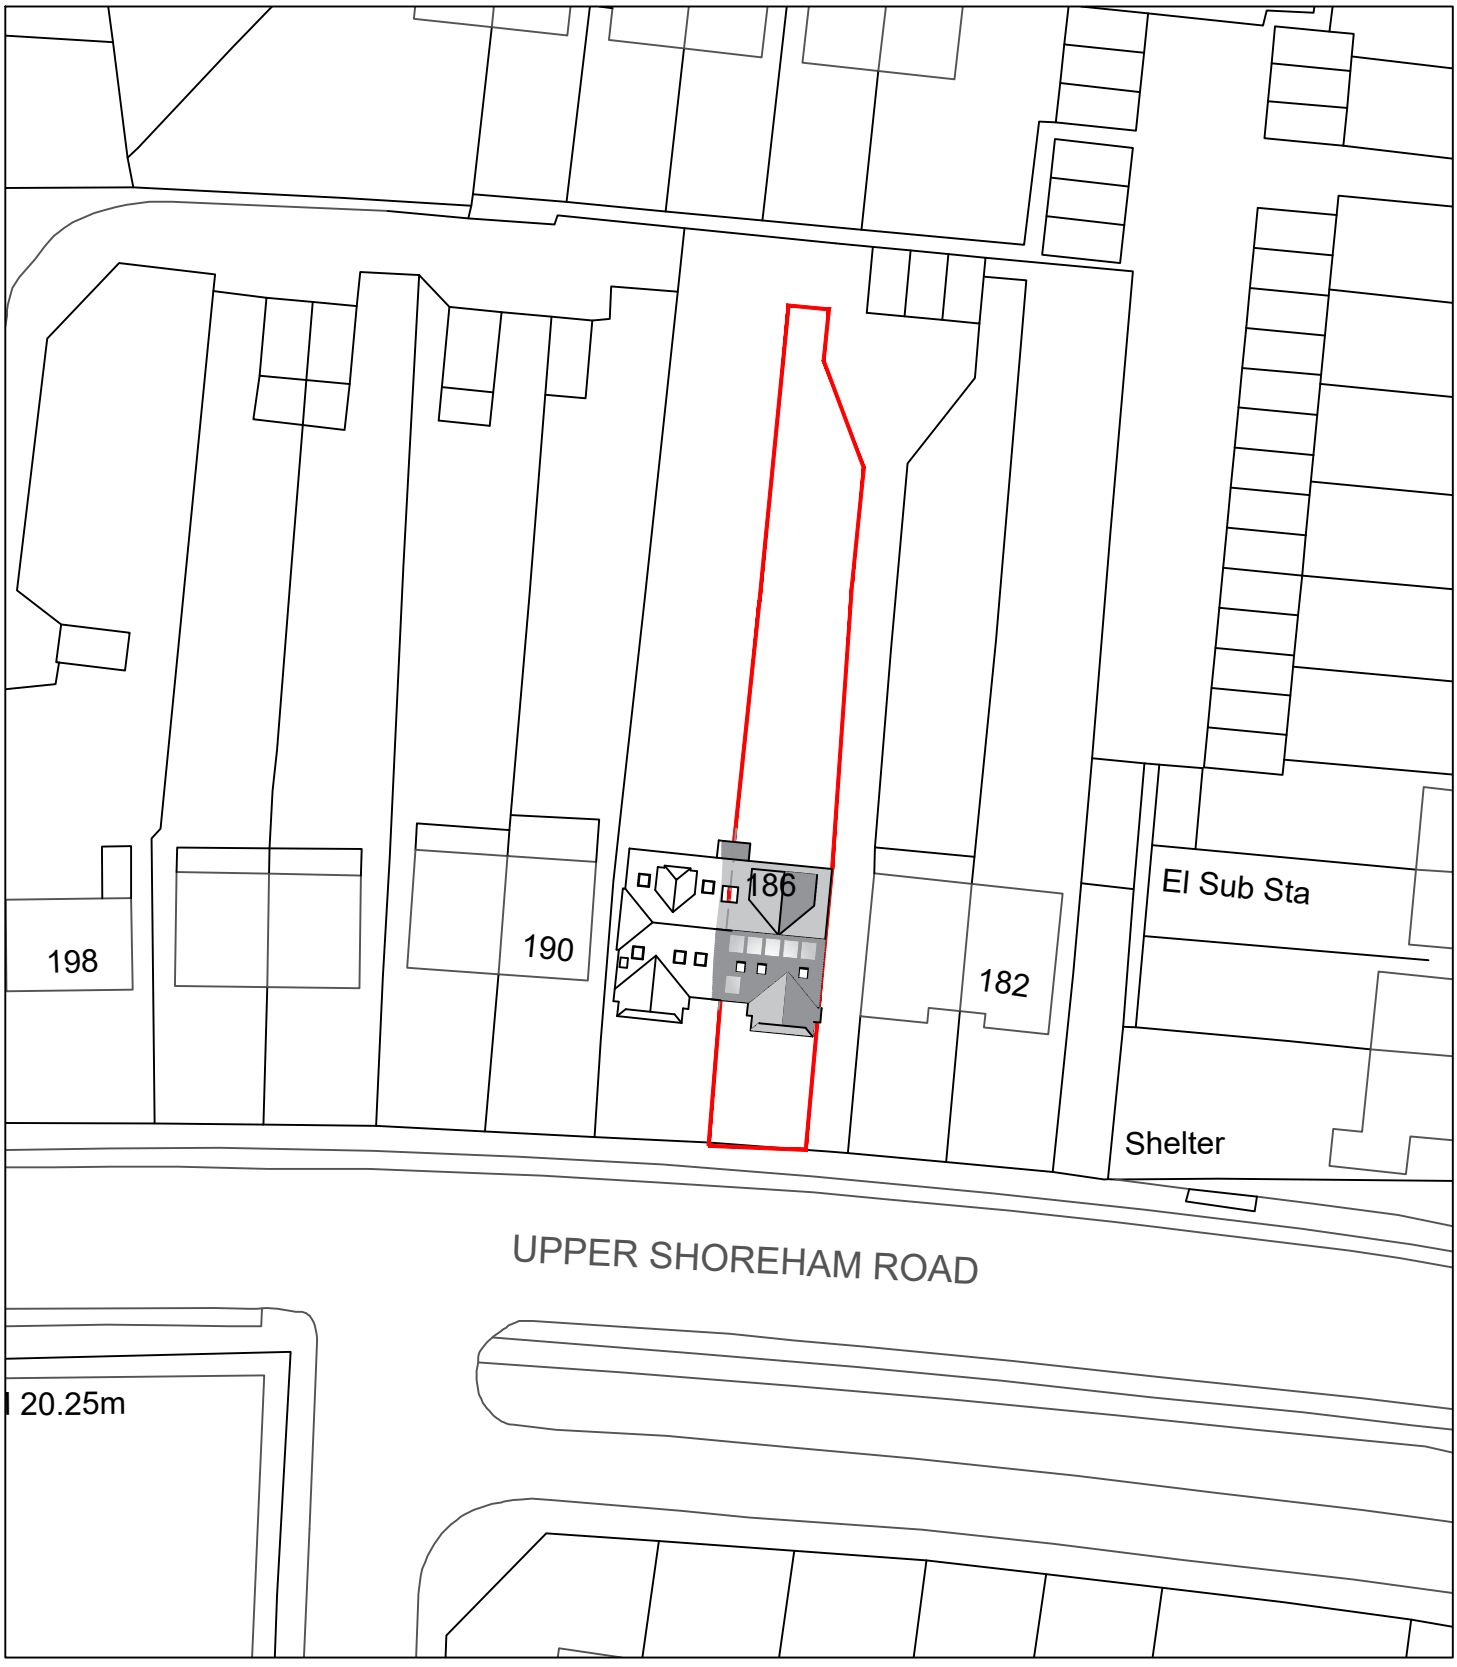


Scale Bar (1:500)

0m 10m 20m 30m 40m 50m

N

Revision:

address
186 Upper Shoreham Road, Shoreham By-Sea, West Sussex

project
Proposed Loft Conversion

title
Proposed Block Plan

scale	date	dwg no.	revision
1:500 on A4	Aug 2022	2022.357.04	

DOWNSVIEW
ASSOCIATES
Chartered Surveyors

Little Acorns
Hampers Lane
Storrington
West Sussex
RH20 3HZ

Tel: 01903 746367
Mob: *07525 844965*

Email:
mail@downsview-surveyors.co.uk

RICS