
Scale Bar (1:50)
0m 5m




Proposed Front (South) Elevation (Scale 1:50)




Proposed Rear (North) Elevation (Scale 1:50)

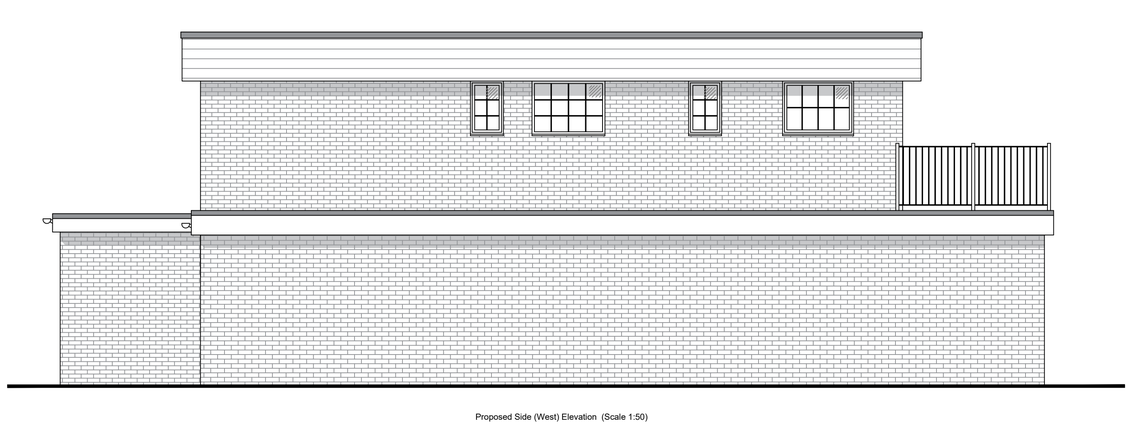

Proposed Side (West) Elevation (Scale 1:50)

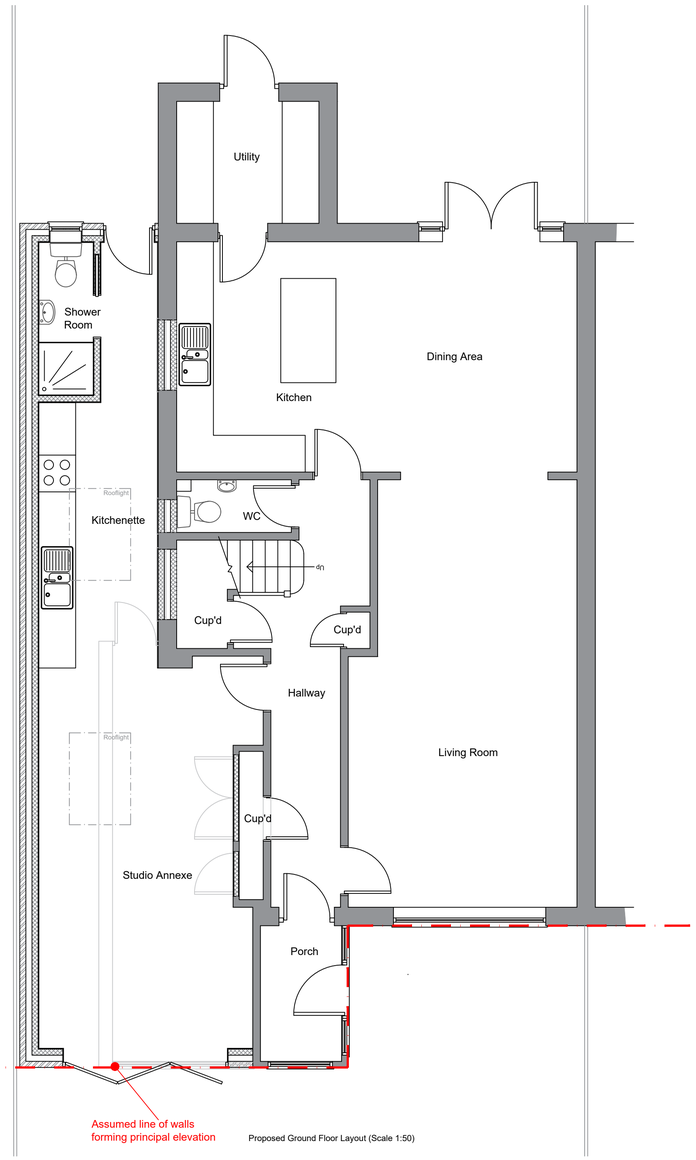


Proposed Ground Floor Layout (Scale 1:50)

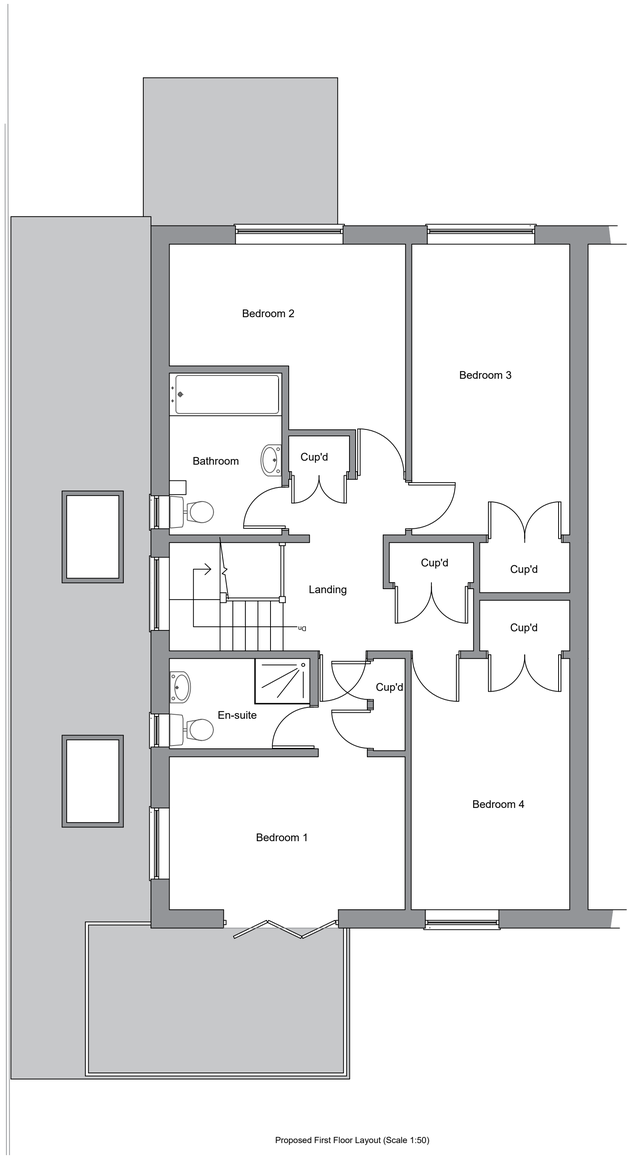

Proposed First Floor Layout (Scale 1:50)

Proposed Side (East) Elevation (Scale 1:50)

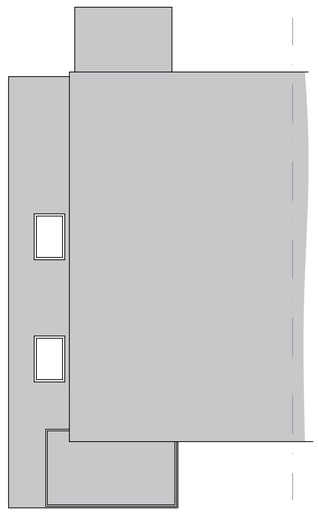

Proposed Roof Plan (Scale 1:100)

revisions

DOWNSVIEW
ASSOCIATES
Chartered Surveyors
Little Acorns, Hangers Lane, Storrington, West Sussex, RH20 3LG
Tel: 01903 742767 Mob: 7503 844965
Email: matt@downsview-surveyors.co.uk
RICS

address
73A Old Fort Road
Shoreham Beach
Shoreham By-Sea
West Sussex

project
Proposed Single Storey Side Extension

title
Proposed Layouts and Elevations

scale:	date:	revision:
As noted@ A1	Jan 22	

drawing number
2021.328.02