

Garage Elevations @ 1:200

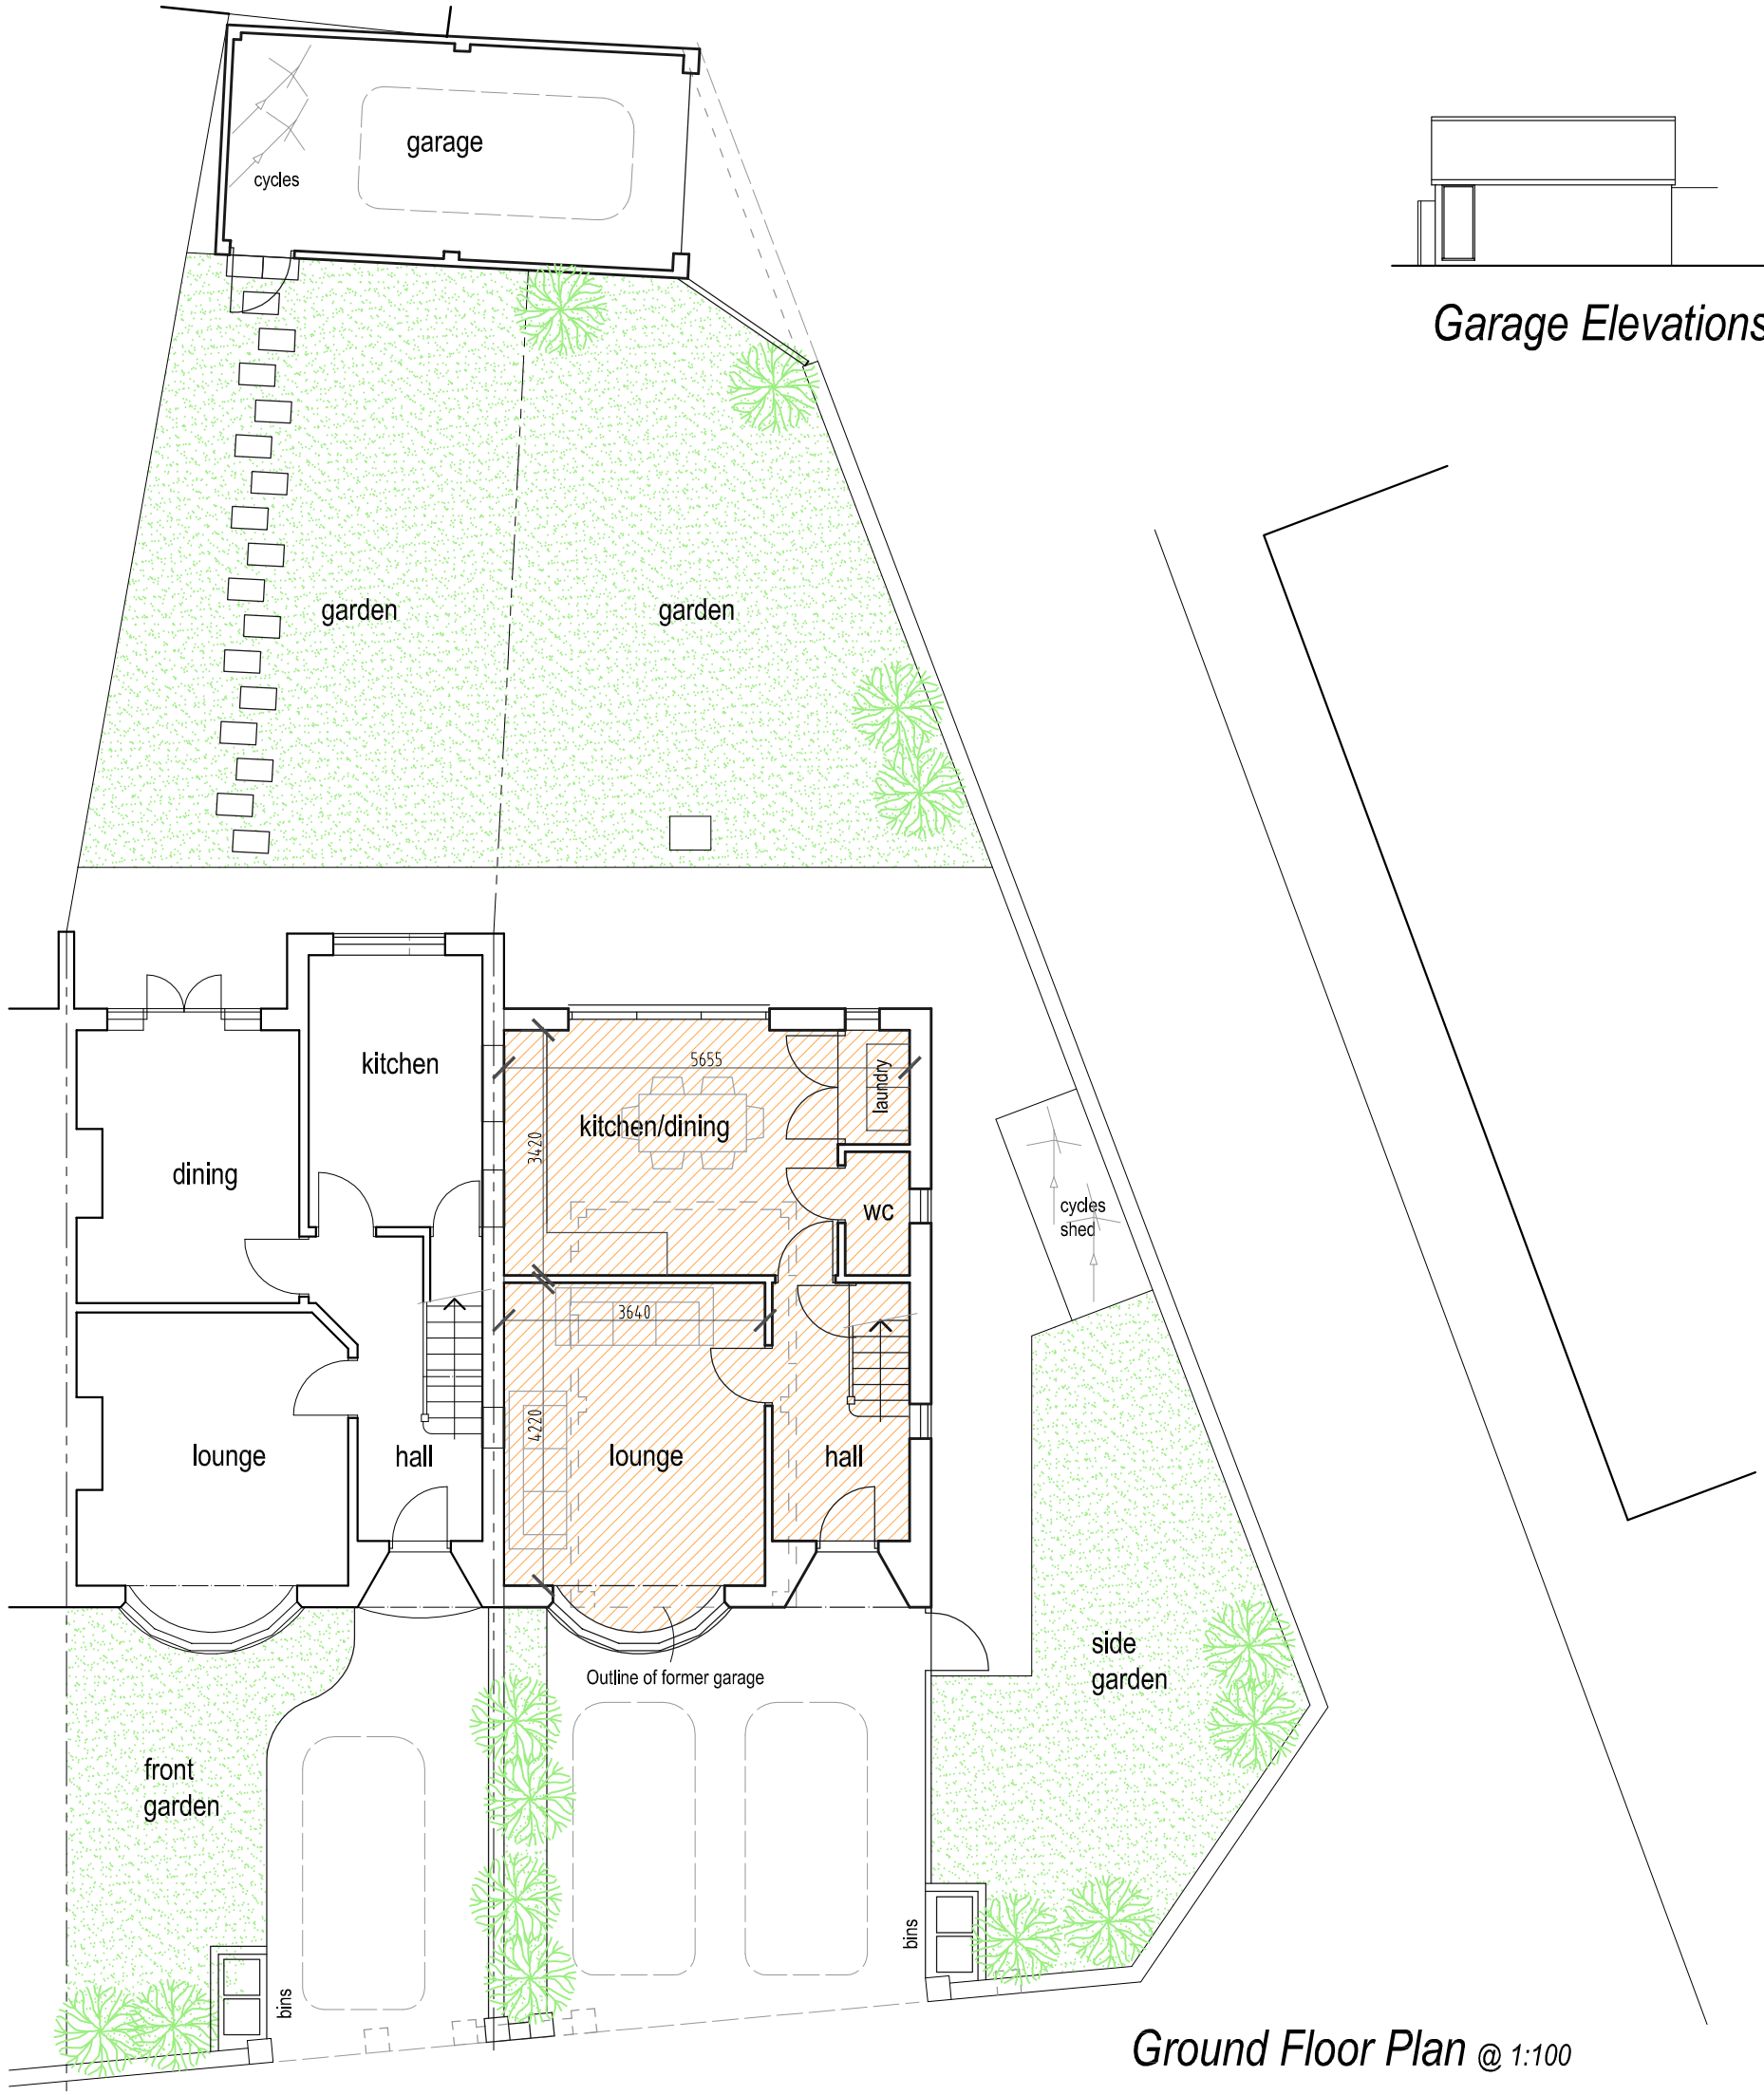

Ground Floor Plan @ 1:100

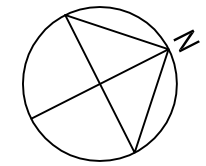

0 1 2 3 5m 10m

Scale 1:100

Rev	Description	Date
C	House redesigned to match and garage elevations added	22.02.18

Job Reference	Client
New House 9 Ravens Road Shoreham-by-sea	Mr Nemeth

Drawing Title	Drawing No	Rev
Ground Floor as Proposed	ADC1047/04	C

Date	Scale	Dwg Size	Plot Style	Drawn	Checked
09.12.17	1:100	A3	ADCgreyscale	AD	AD

All dimensions to be checked on site and do not scale from this drawing. This drawing should be approved by Local Authority Building Control or other appropriate checking authority prior to commencement of work. This drawing should not be reproduced without the prior consent of the author

ADC Alistair Dodd Consulting

Architectural Services

72a Beaconsfield Road . Brighton . East Sussex . BN1 6DD
Tel: 01273 669466
Email: info@adcbrighton.co.uk
WWw.adcbrighton.com