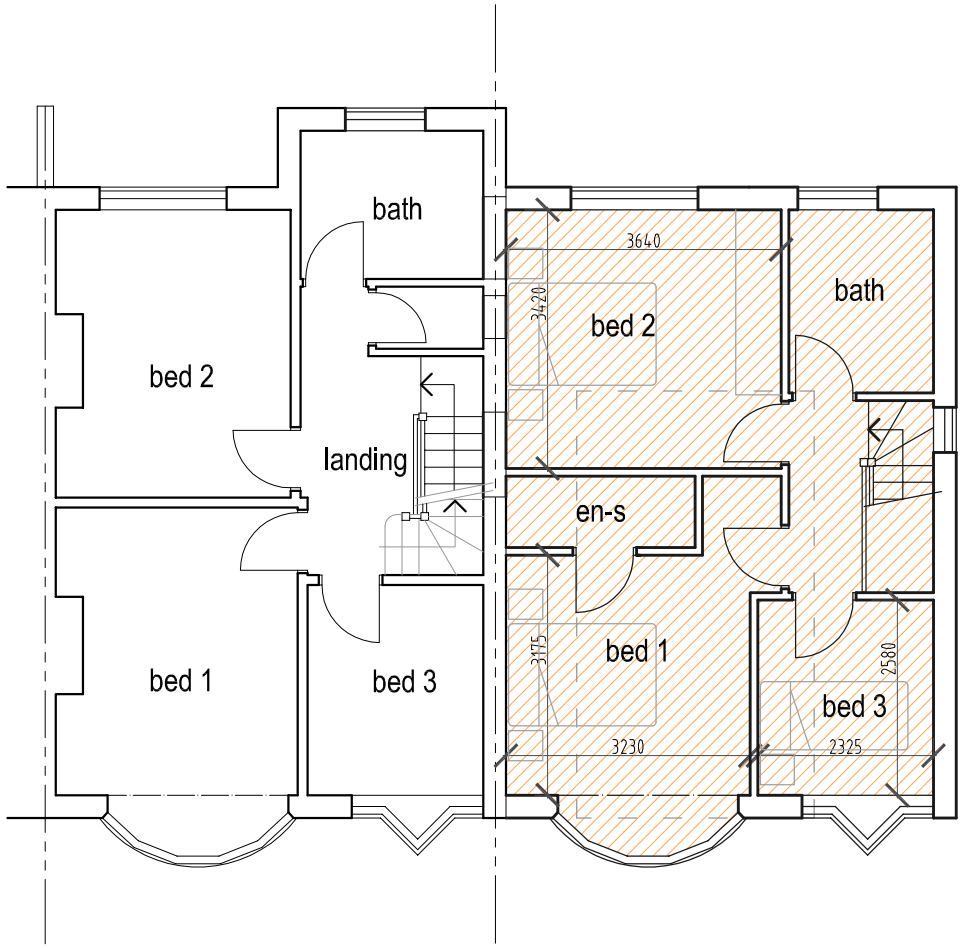

First Floor Plan @ 1:100

0 1 2 3 5m 10m

Scale 1:100

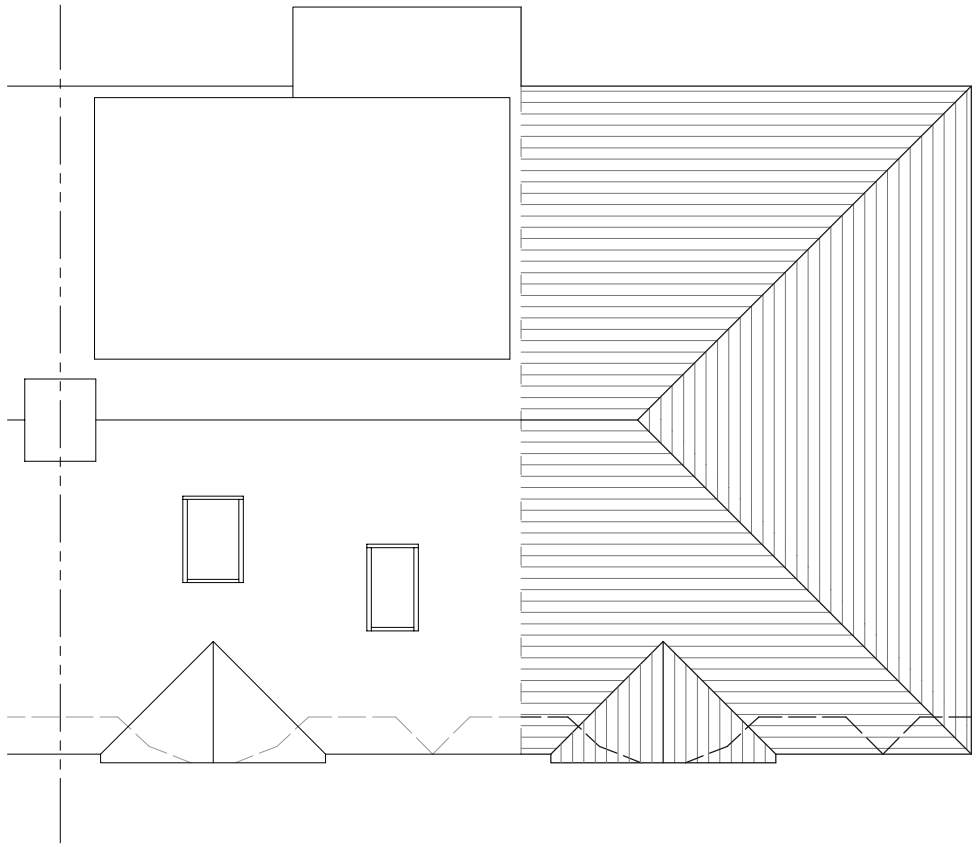

Roof Plan @ 1:100

0 2 4 6 10m 20m

Scale 1:200



Street Elevation @ 1:200

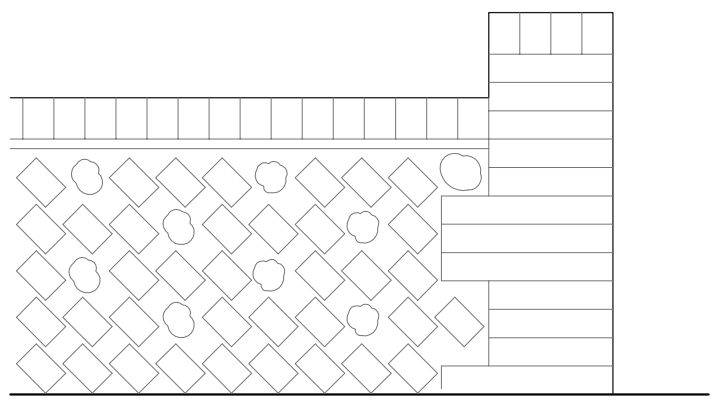

Typical Front Garden Wall Detail Elevation @ 1:20

Rev	Description	Date
B	House redesigned to match and street elevation added	22.02.18

Job Reference New House 9 Ravens Road Shoreham-by-sea	Client Mr Nemeth
Drawing Title First Floor and Roof Plans as Proposed	Drawing No / Rev ADC1047/05 B

Date	Scale	Dwg Size	Plot Style	Drawn	Checked
09.12.17	1:100	A3	ADCgreyscale	AD	AD

All dimensions to be checked on site and do not scale from this drawing. This drawing should be approved by Local Authority Building Control or other appropriate checking authority prior to commencement of work. This drawing should not be reproduced without the prior consent of the author

ADC Alistair Dodd Consulting
Architectural Services
72a Beaconsfield Road . Brighton . East Sussex . BN1 6DD
Tel: 01273 669466
Email: info@adcbrighton.co.uk
WWw.adcbrighton.com