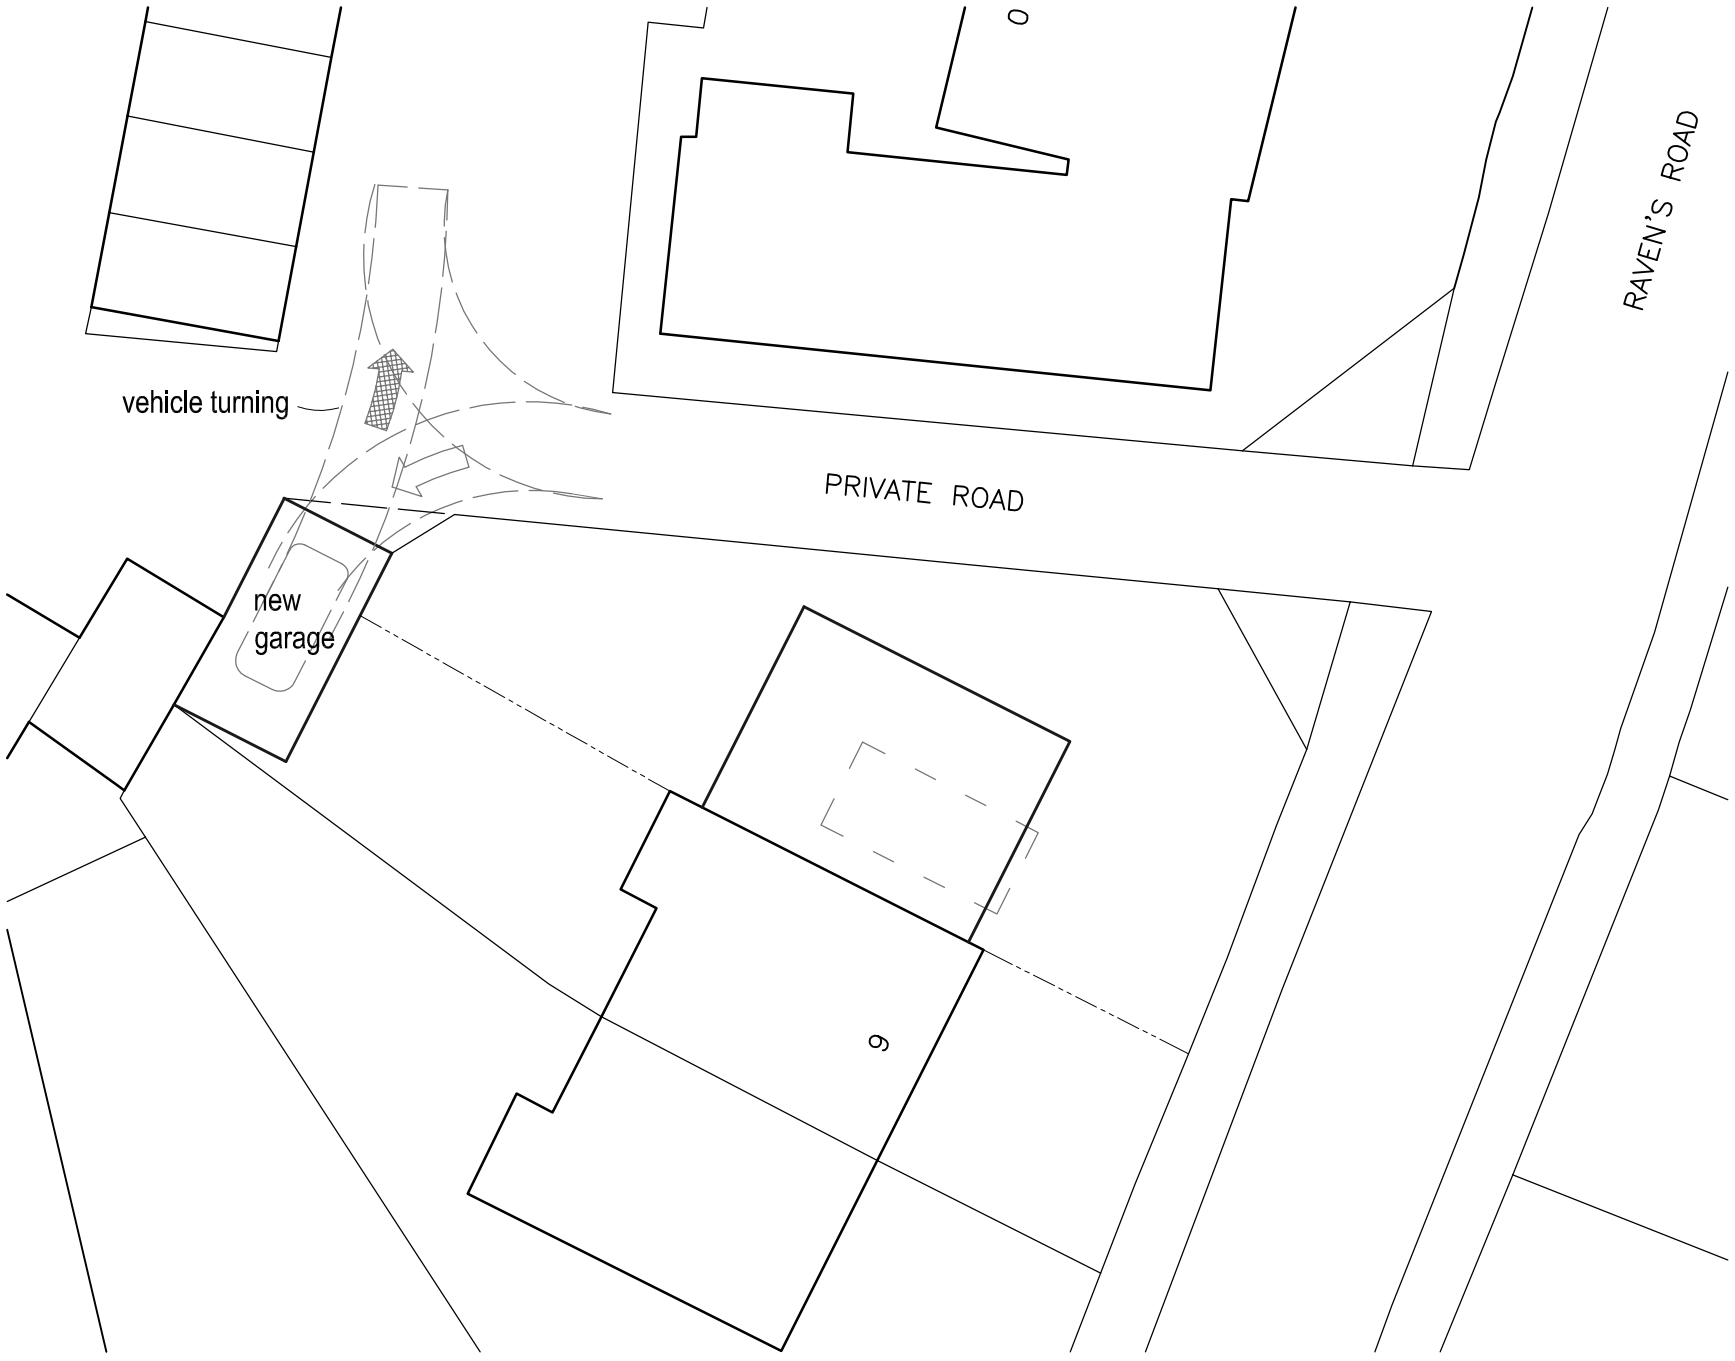

Site Plan

0 2m 4m 10m

Scale 1:200

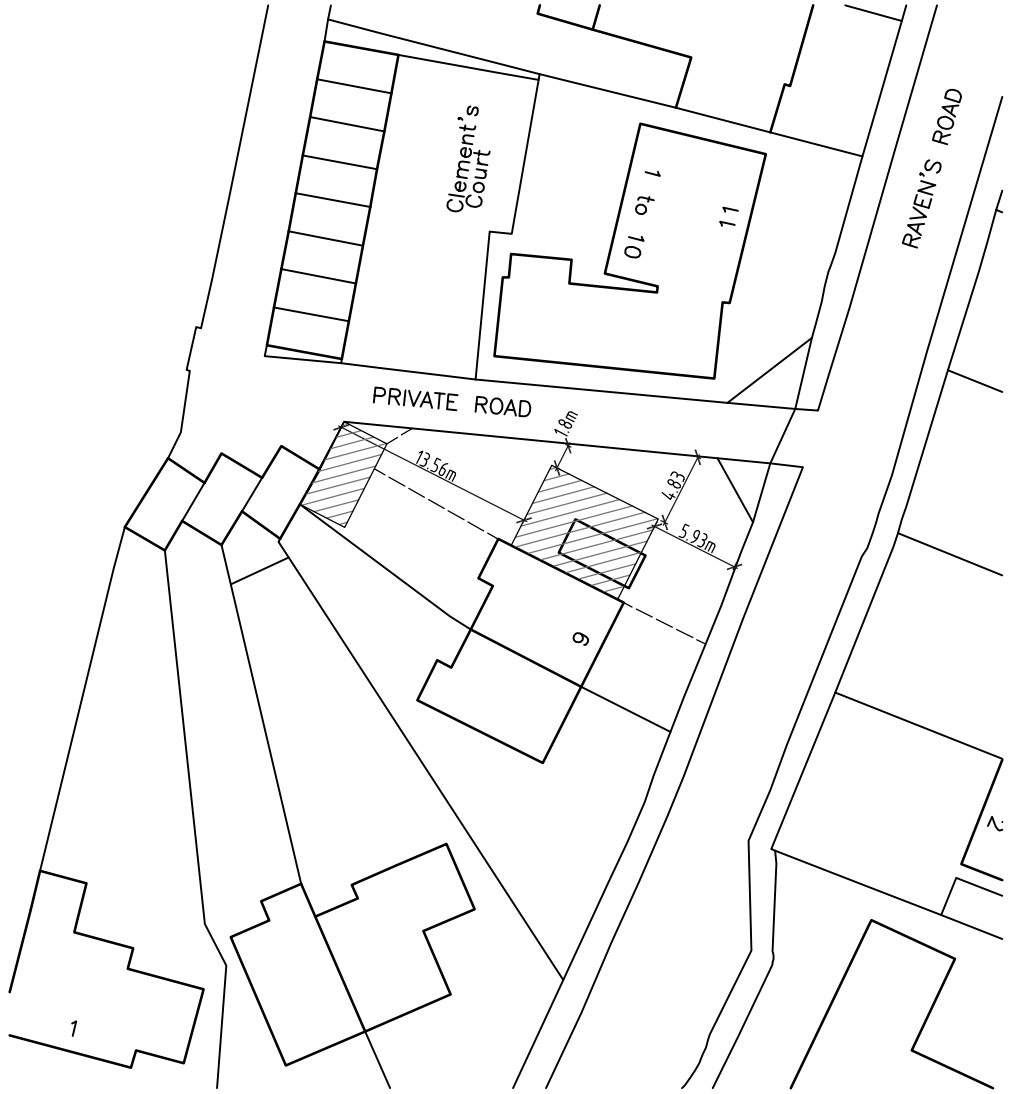

Block Plan

0 10 25m

Scale 1:500



Location Plan

0 10 20 30 50m

Scale 1:1250

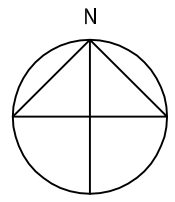

Rev	Description	Date
B	Site plan added	07.02.18

Job Reference New House 9 Ravens Road Shoreham-by-Sea	Client Mr Nemeth
Drawing Title Site Plan	Drawing No Rev ADC1047/LP B

Date	Scale	Dwg Size	Plot Style	Drawn	Checked
19.12.17	1:1250/500	A3	ADC+red	AD	AD

All dimensions to be checked on site and do not scale from this drawing. This drawing should be approved by Local Authority Building Control or other appropriate checking authority prior to commencement of work. This drawing should not be reproduced without the prior consent of the author.

ADC Alistair Dodd Consulting
Architectural Services
72a Beaconsfield Road . Brighton . East Sussex . BN1 6DD
Tel: 01273 669466
Email: info@adcbrighton.co.uk
WWw.adcbrighton.com