

East Facing (front) Elevation
1m 2m 3m 4m 5m 6m 7m 8m 9m 10m
1:100 Scale Bar

North Facing (side) Elevation
1m 2m 3m 4m 5m 6m 7m 8m 9m 10m
1:100 Scale Bar

West Facing (rear) Elevation
1m 2m 3m 4m 5m 6m 7m 8m 9m 10m
1:100 Scale Bar

DO NOT SCALE FROM THIS DRAWING EXCEPT FOR PLANNING AS PHOTOCOPIES WILL BE SUBJECT TO DISTORTION. DRAWINGS TO BE READ IN CONJUNCTION WITH ALL OTHER ARCHITECT'S & STRUCTURAL ENGINEER'S CONTRACT DRAWINGS & SPECIFICATIONS. ANY DISCREPANCIES MUST BE BROUGHT TO THE ATTENTION OF THE ARCHITECT IMMEDIATELY. THE CONTRACTOR SHALL VERIFY ALL DIMENSIONS BY SITE MEASUREMENT BEFORE ORDERING MATERIALS OR MANUFACTURING COMPONENTS. SUBSTITUTE MATERIALS & PRODUCTS TO THOSE NAMED WILL BE ACCEPTABLE IF PROVEN TO BE OF EQUAL OR HIGHER PERFORMANCE AND NOT IN CONFLICT WITH OTHER ELEMENTS OF CONSTRUCTION DESIGNED BY ARCHITECT. ALL DIMENSIONS SHALL BE APPROVED BY STRUCTURAL ENGINEER TO SUIT LOCAL SOIL CONDITIONS PROXIMITY TO TREES ETC. ALL TO BE APPROVED BY BUILDING CONTROL.

Project:
Proposed Development
At:
9-11 Buckingham Road
Shoreham By Sea
West Sussex

Drawing title:
Elevations As Existing


Client:
Darren Tanner

Scale: 1:50 1:100
Paper size: A1

Date: 1.7.2026
Drawn: BJW

Dwg. No. 02
Rev'n

Note: All dimensions to be checked on site.

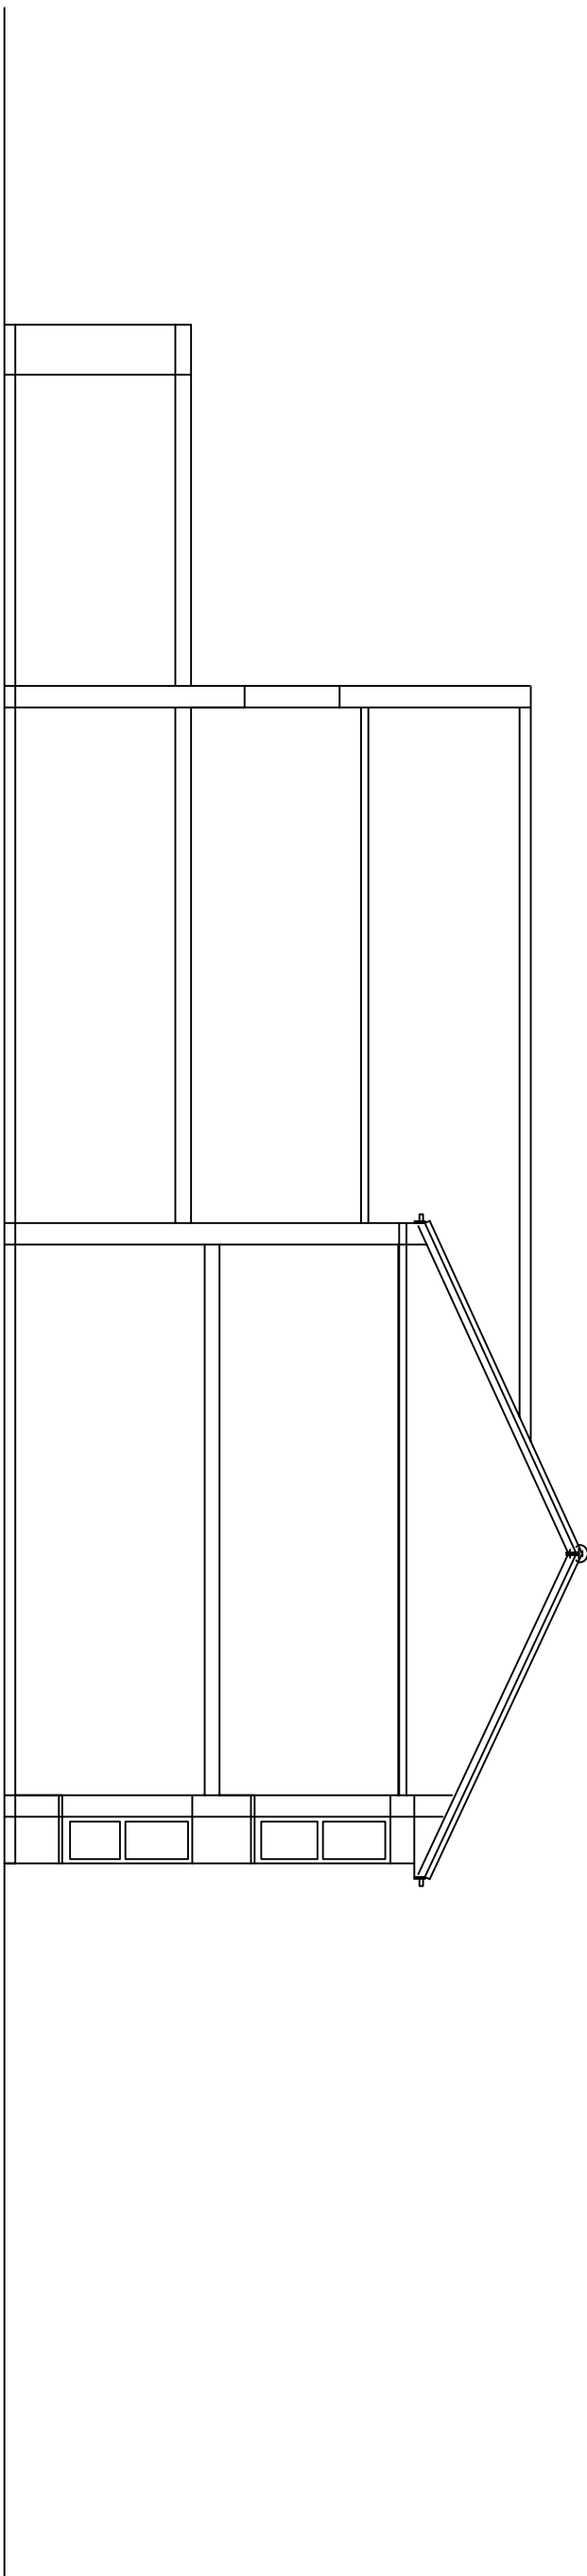

South Facing (side) Elevation
1m 2m 3m 4m 5m 6m 7m 8m 9m 10m
1:100 Scale Bar