


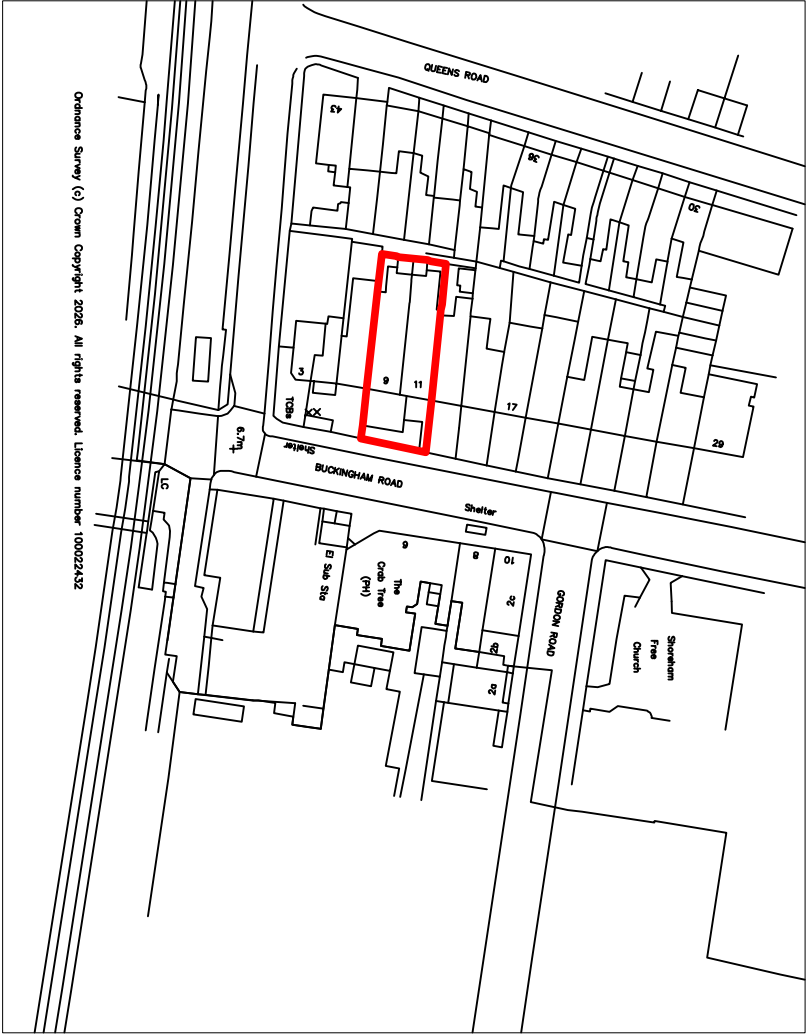
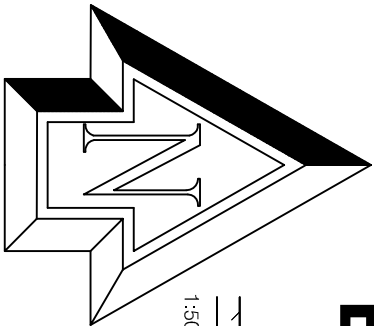


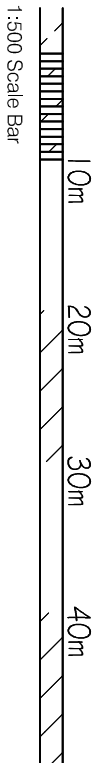

BLOCK PLAN 1:500

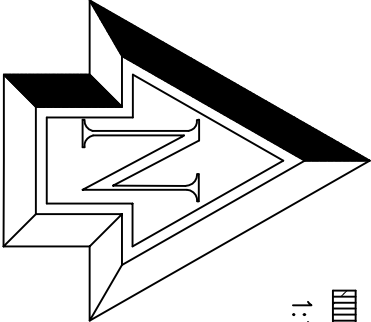

Location PLAN 1:1250

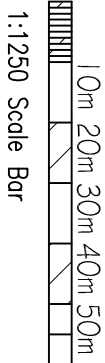

Note: All dimensions to be checked on site.

Project: Proposed works at: 9-11 Buckingham Rd Shoreham	Client:
Title: BLOCK & Location PLAN	Scale: 1:500, 1:1250 @ A3 paper size
	Date: 21.1.2026 Drawn: BJW
	Dwg. No.: 04 Rev'n