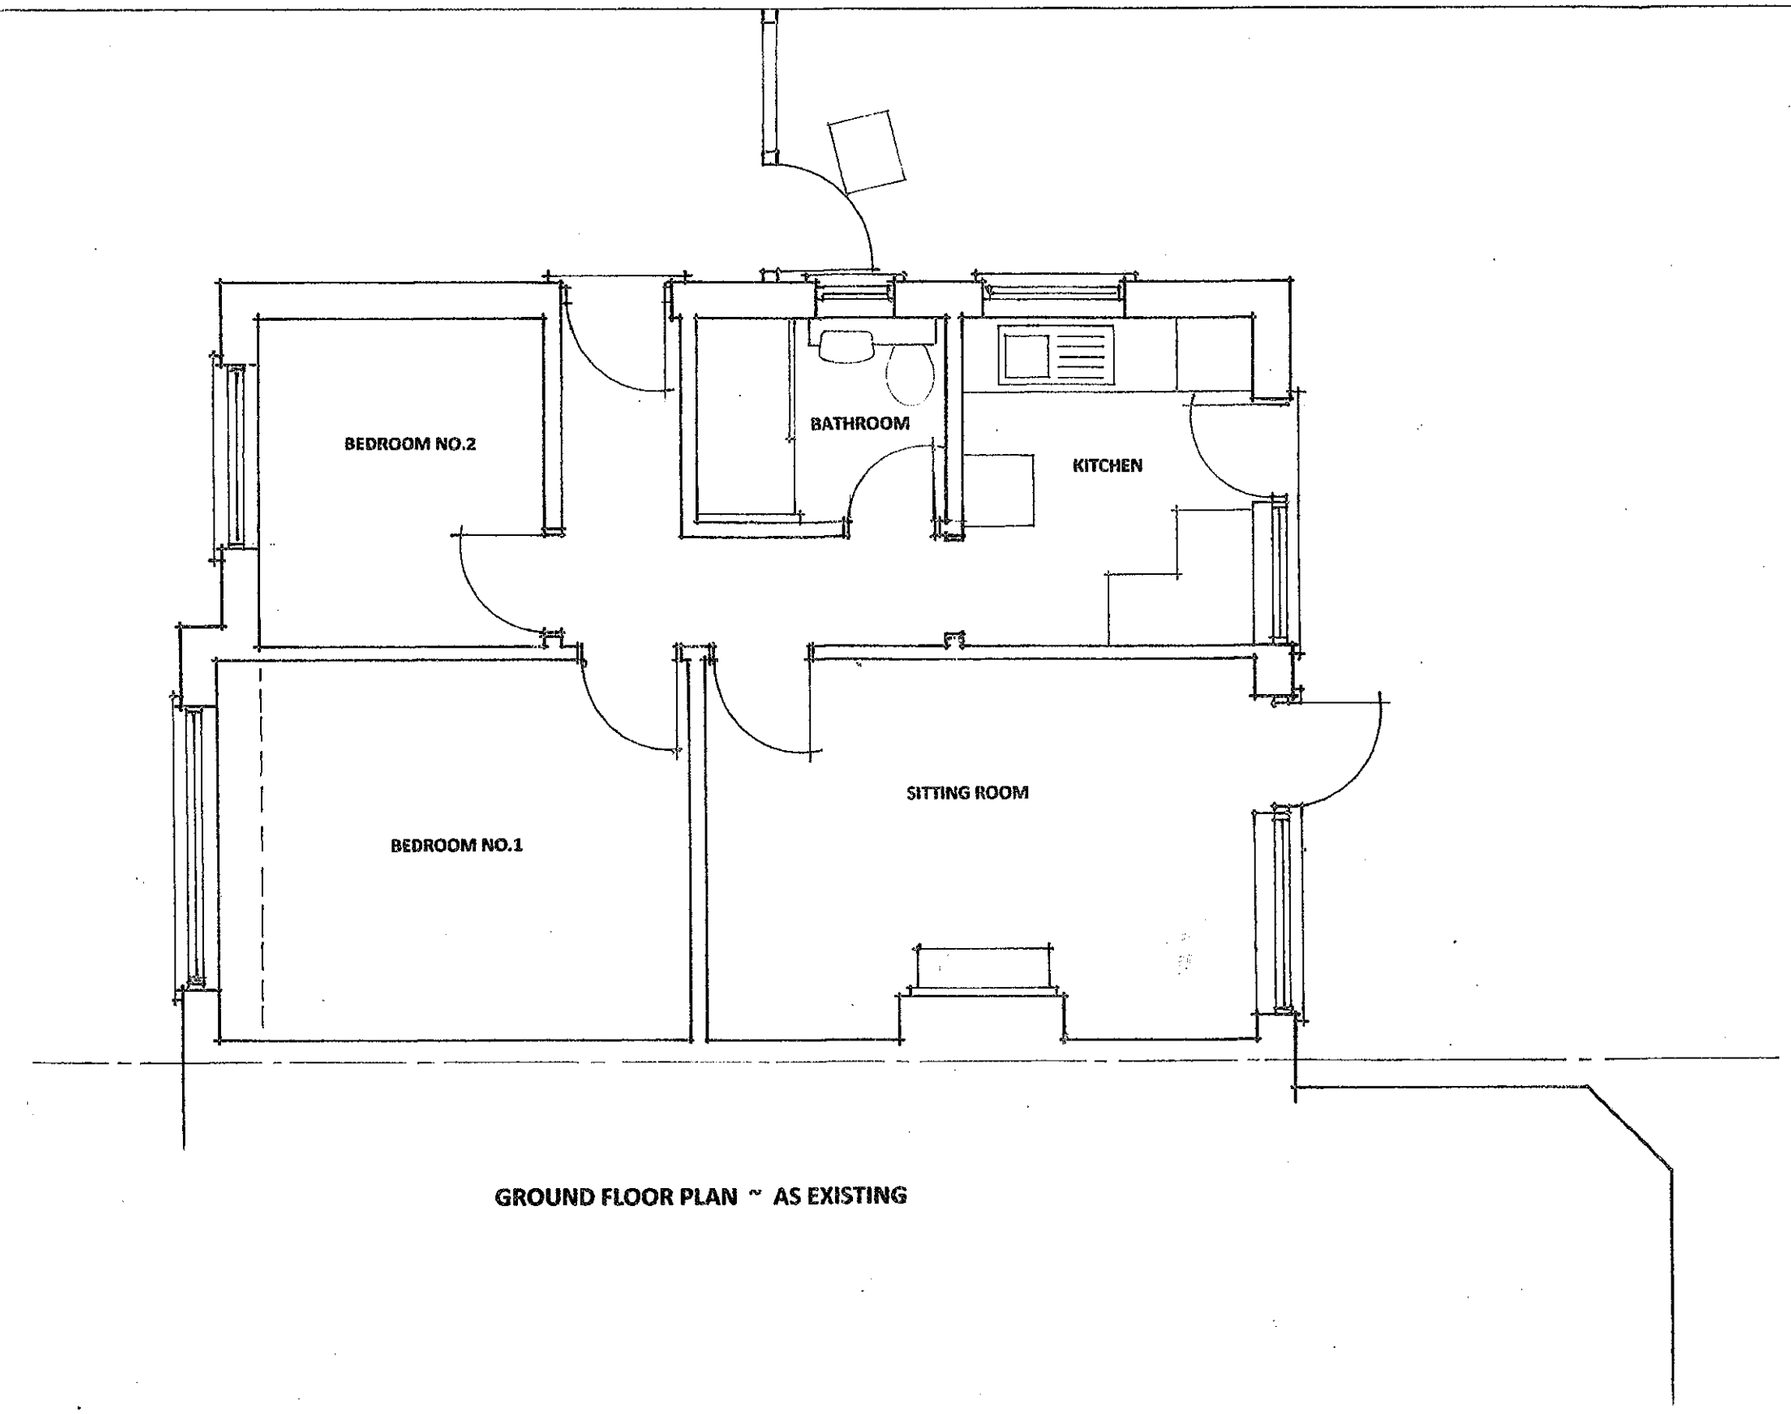


GROUND FLOOR PLAN ~ AS EXISTING

59, ULLSWATER ROAD, SOMPTING, NR.WORTHING

SCALE 1 : 50 SEPTEMBER 2021 No. 37/22/01

Clive Fish ~ Building & Design Consultant

Tel ; (01903) 732942

SCALE 1 : 50 @ A3 PAPER SIZE

