

CDM 2015 Health & Safety Information
This information relates only to 'Significant Hazards' identified on this drawing and is to be read in conjunction with the Designer's Risk Assessment Register.

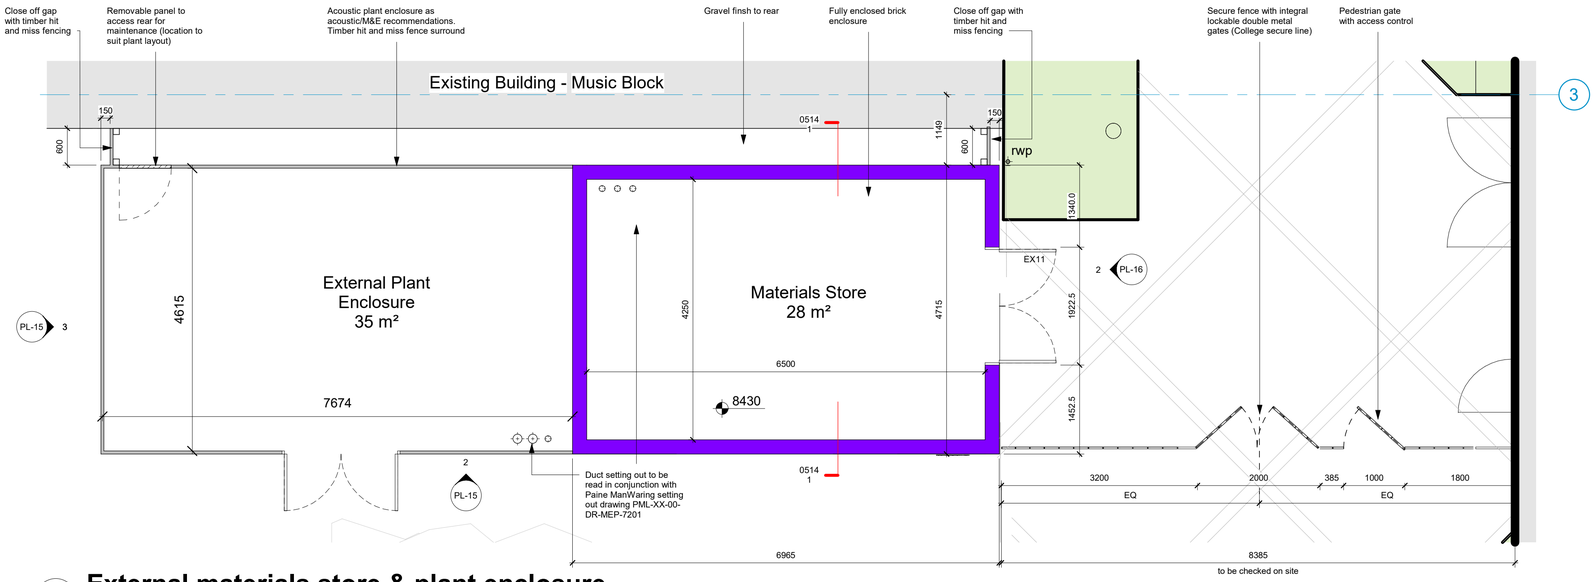

1 External materials store & plant enclosure
1 : 50



2 External materials store & plant enclosure - South Elevation
1 : 50

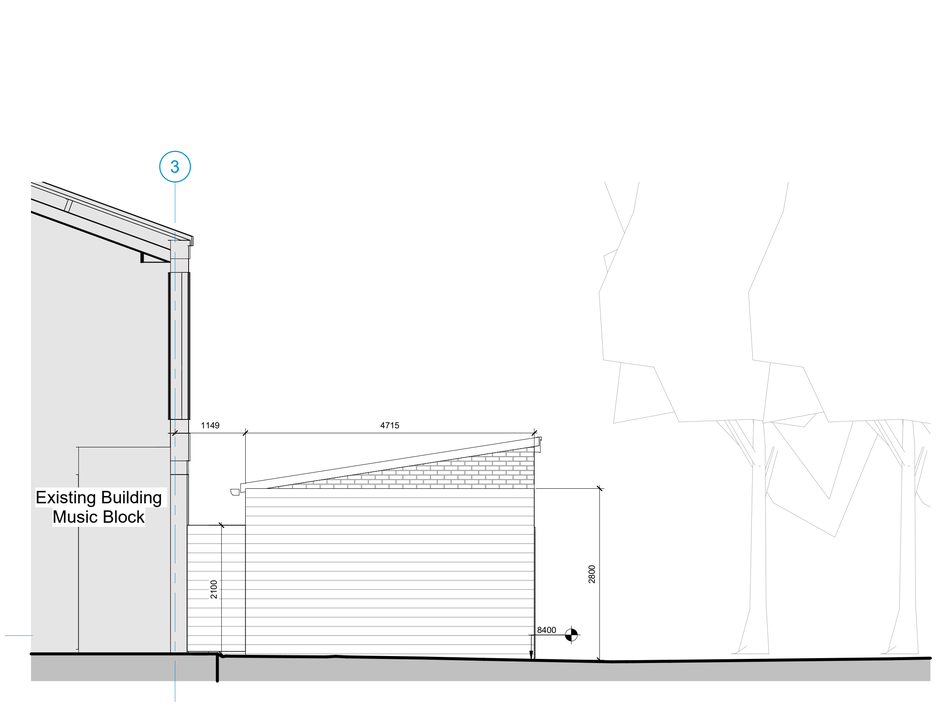

3 External materials store & plant enclosure - West Elevation
1 : 50



Rev	Date	Revision Details	Dr	Ch
P2	26.03.25	Discharge Planning Condition 16 - External plant compound & store	HG	SE
P1	20.03.25	Site entrance gateway amended	HG	SE

CCG Chichester College Group

Job Title: West Durrington Campus Works

Drawing Title: External Material St & Plant Enclosure Plan & Elevations

1:50 @ A1 / 1:100 @ A3

metres 1 2 3 4 5

Drawn	Checked	Date
HG	SE	18.03.25

Project	Drawing No	Rev
7367	PL-15	P2

Status: S4 - Suitable for Stage Approval

ECE Architecture
London: 76 Great Suffolk Street, London, SE1 0BL
T 020 7928 2773 E london@ecearchitecture.com
Sussex: 64-68 Brighton Road, Worthing, West Sussex, BN11 2EN
T 01903 248777 E sussex@ecearchitecture.com
Bristol: Westworks, Beacon Tower, Colston Street, Bristol, BS1 4XE
T 0117 214 1101 E bristol@ecewestworks.com
www.ecearchitecture.com

CAD Plot Date: 26/03/2025 16:44:09

© ECE Architecture Limited. No dimensions to be scaled from drawing except for the purposes of Planning Applications. The contractor should check all dimensions on site. It is the contractor's responsibility to ensure compliance with Building Regulations.