

Scale 1:100


0 1 2 3 4 5 6 7 8 9 10 Metres

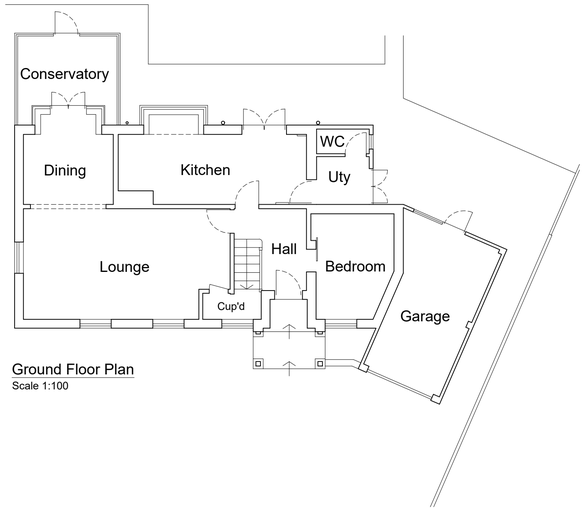

Ground Floor Plan
Scale 1:100

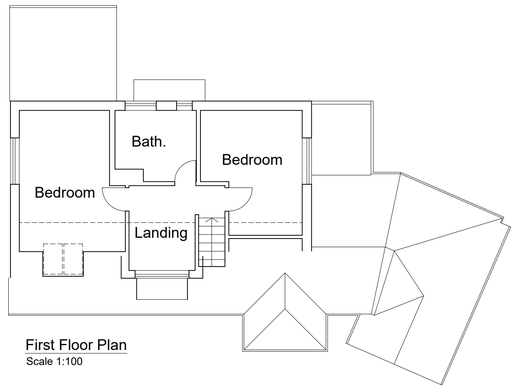

First Floor Plan
Scale 1:100

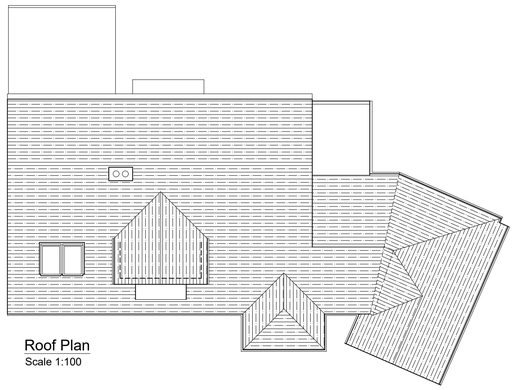

Roof Plan
Scale 1:100




Side (west) Elevation
Scale 1:100



Front (south) Elevation
Scale 1:100



Side (east) Elevation
Scale 1:100

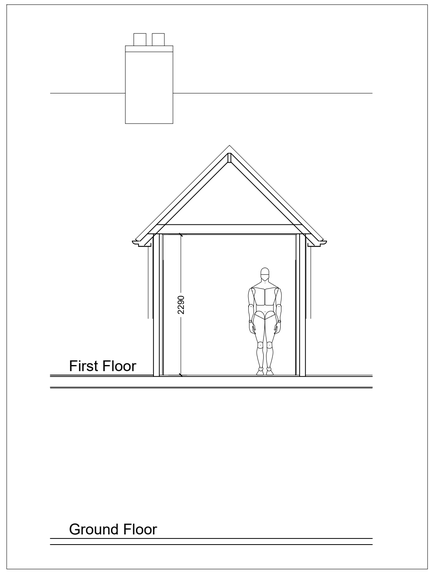


Proposed GA Section - Dormer
Scale 1:50



Location Plan
Scale 1:1250

N

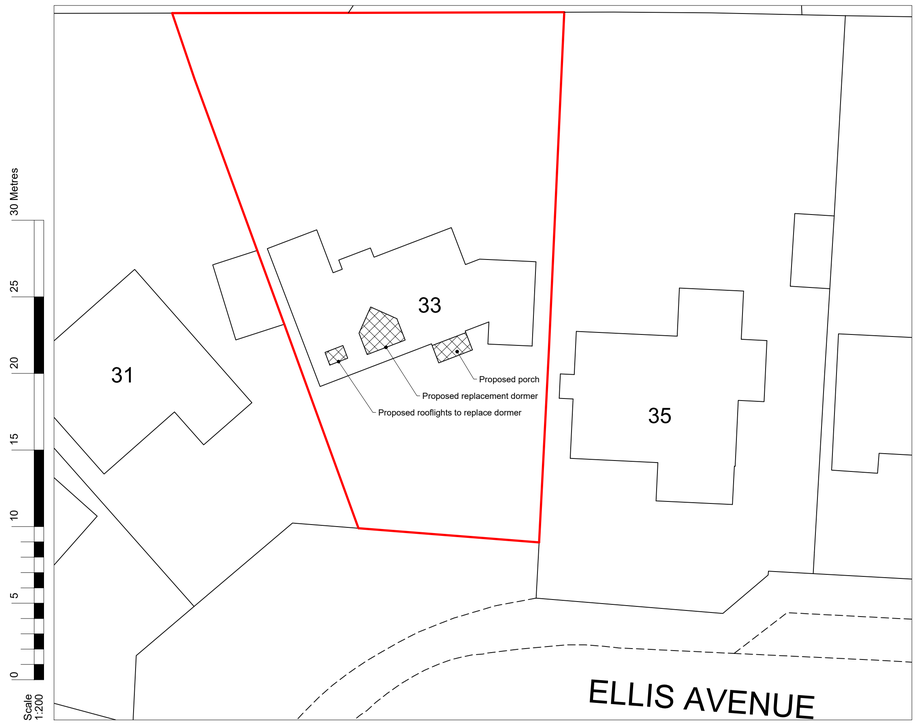

Block Plan
Scale 1:200

Rev:	Description:	Date:
E	Proposed dormer section added.	03.04.25
D	Dormer revised, rooflights enlarged, location & block plans added.	21.03.25
C	Dormer arrangement revised.	12.04.24
B	First floor arrangement revised.	29.01.24
A	Dormer depth increased, windows revised.	23.01.24

HORIZON DESIGN
ARCHITECTURAL TECHNOLOGY
Horizon Design Limited
4 High View
Worthing BN13 3DQ
01903 205868
info@horizon-design.co.uk
www.horizon-design.co.uk

Client:
Mr & Mrs Allwright

Project:
Porch & Roof Extension to:
33 Ellis Avenue
Worthing
West Sussex
BN13 3DY

Drawing title:
Proposed Plans & Elevations.

Scale:
1:100 @ A1

Date: 18.01.24
Drawn: KWF

Drawing number: 3140-05
Revision: E