

REVISION

EXISTING PLANS 1:100

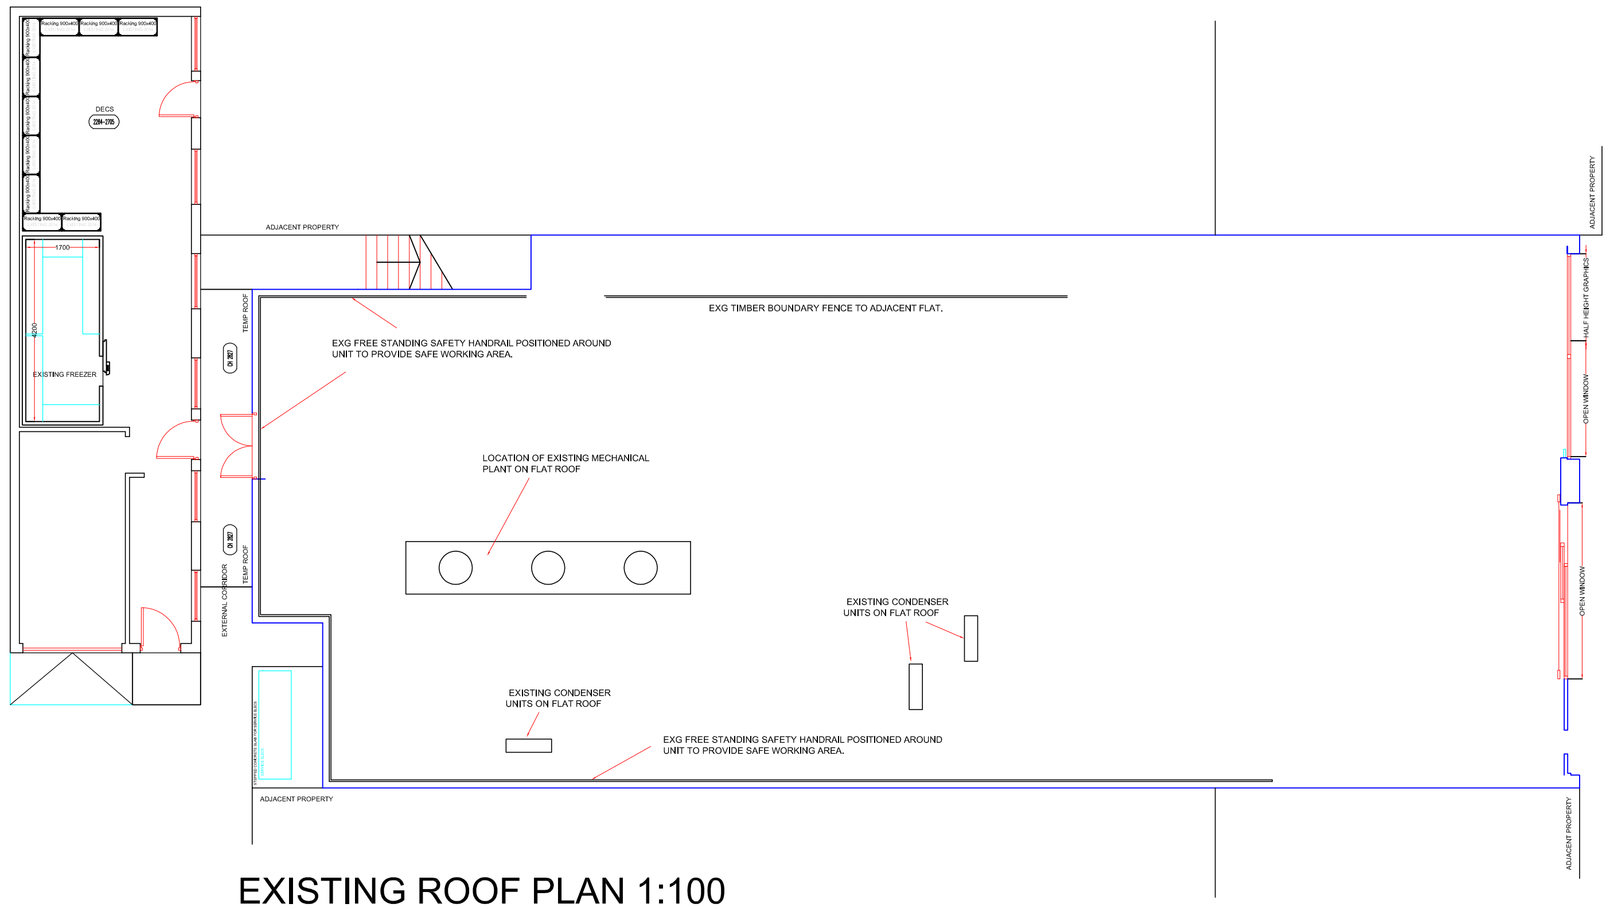


EXISTING ROOF PLAN 1:100

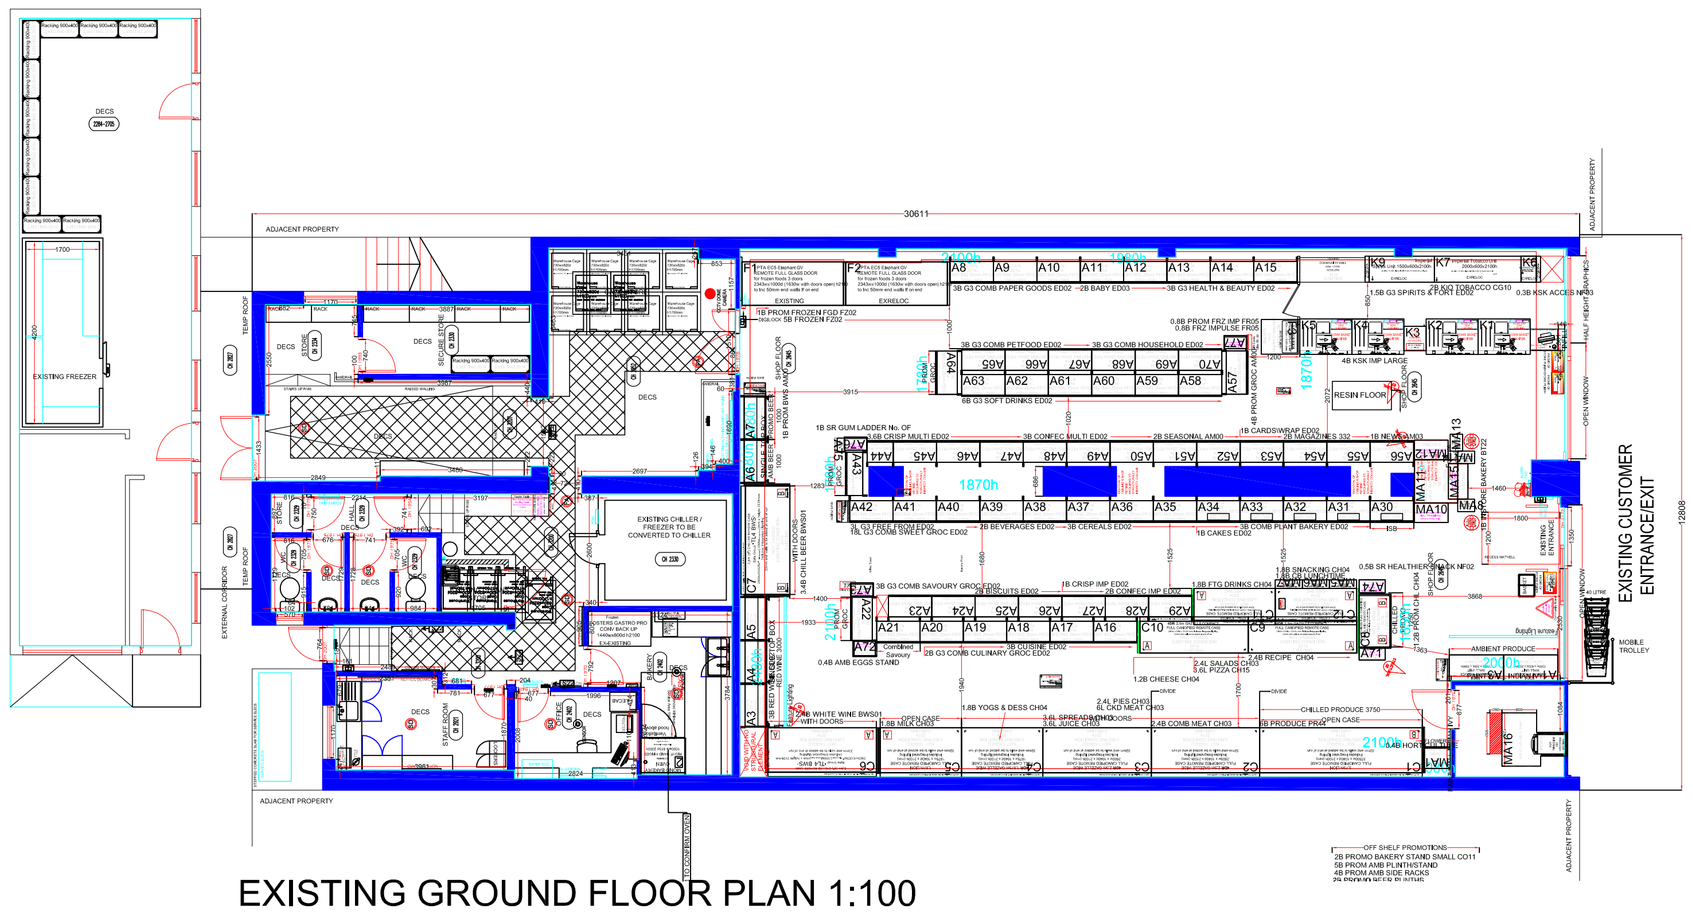


EXISTING GROUND FLOOR PLAN 1:100

EXISTING ELEVATIONS 1:100

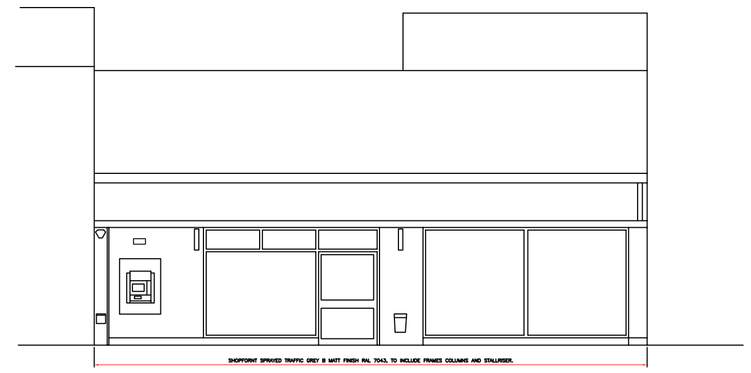


SHOPFRONT ELEVATION


EXISTING SHOPFRONT (EAST) ELEVATION 1:100

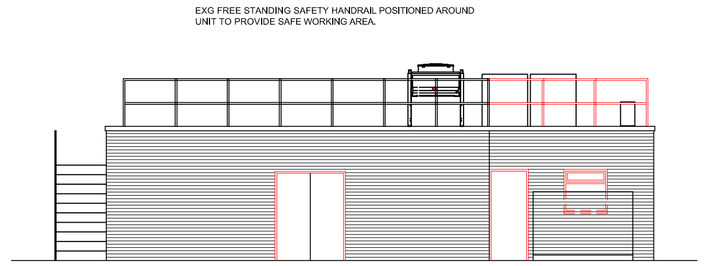

EXISTING REAR (WEST) ELEVATION 1:100

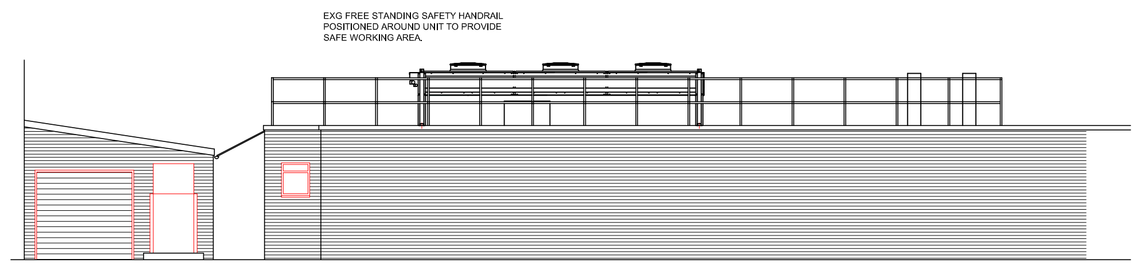

EXISTING SIDE (SOUTH) ELEVATION 1:100

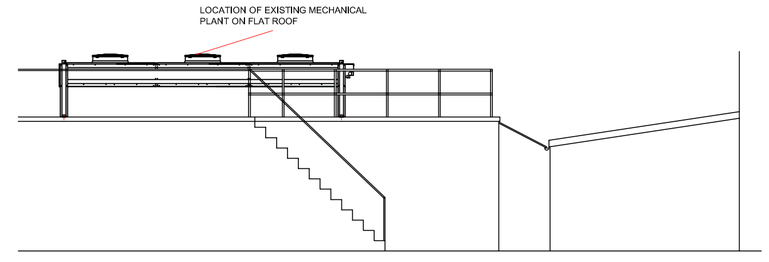

EXISTING SIDE (NORTH) ELEVATION 1:100

SCALE 1:100

0m 2 4 6 8 10

© THE CONTENTS OF THIS DRAWING REMAIN THE SOLE PROPERTY OF WELLSFIELD ASSOCIATES AND MUST NOT BE COPIED OR REPRODUCED WITHOUT PRIOR PERMISSION.

FULL SURVEY NOT CARRIED OUT, DRAWING PRODUCED USING INFORMATION SUPPLIED BY THE CLIENT

Wellsfield Associates
York House
Westview Drive
Rayleigh, Essex.
SS6 7AU
Mob No 07766 221958
chris@wellsfieldassociates.co.uk

project

CO-OP SUPERMARKET
23 SOUTH STREET
TARRING
WORTHING
BN14 7LG

EXG DETAILS

date	MAR 25
drawn	C.J.J.
scale	1:100 @A1
drg no.	3934.10