


PROPOSED PLANS 1:100

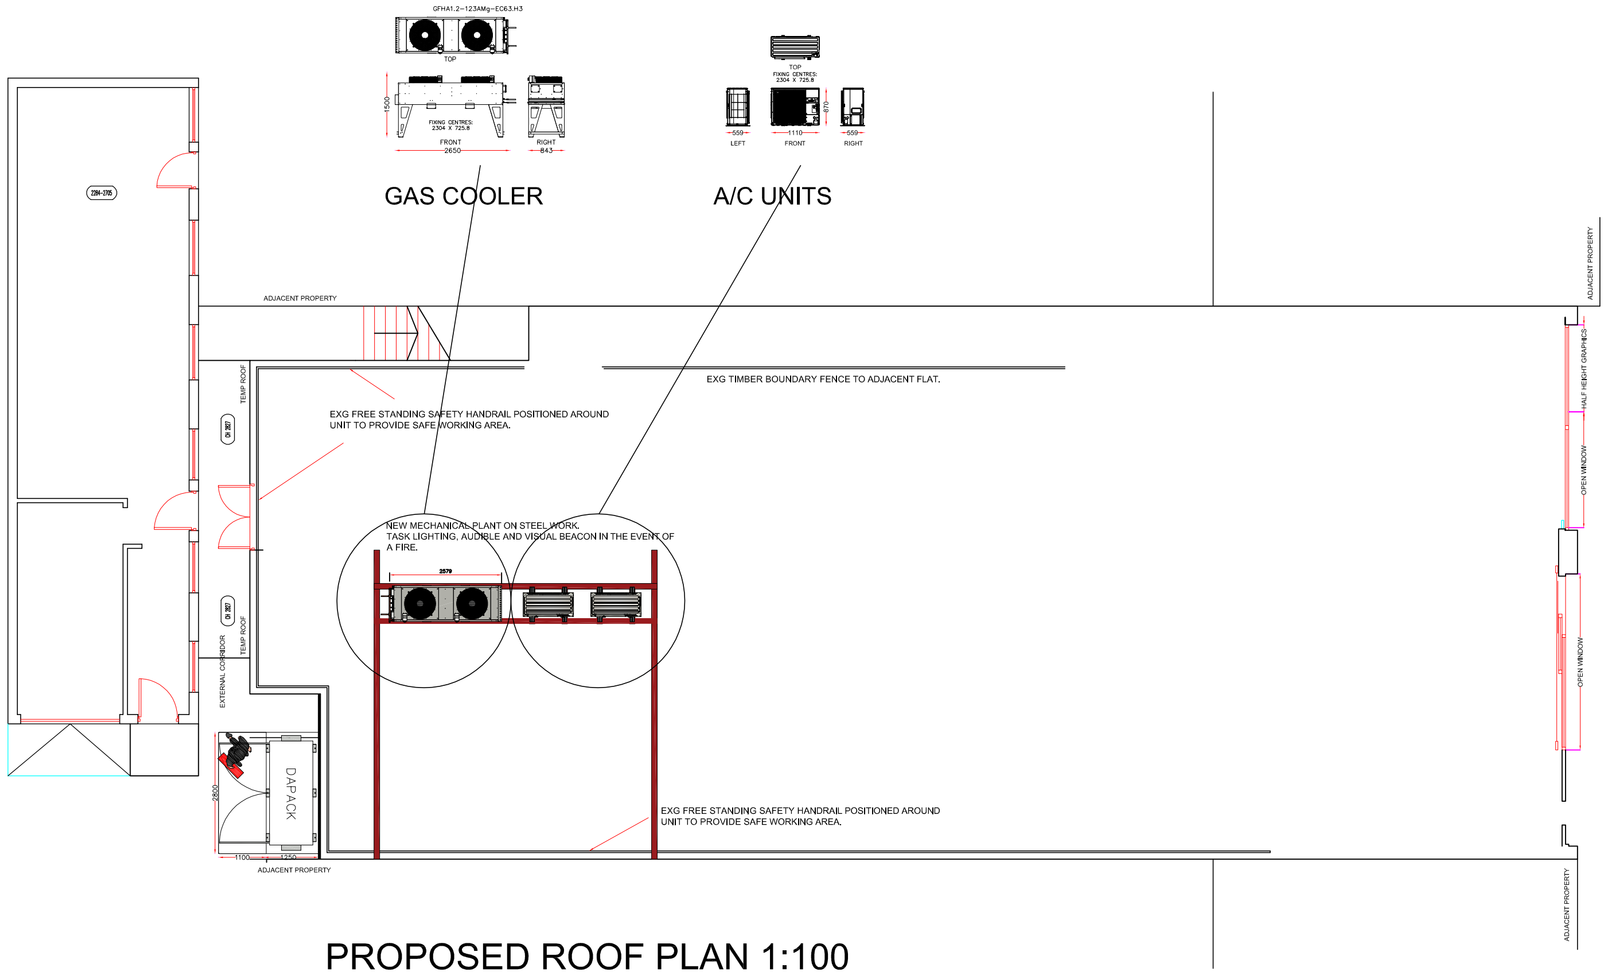

PROPOSED ROOF PLAN 1:100

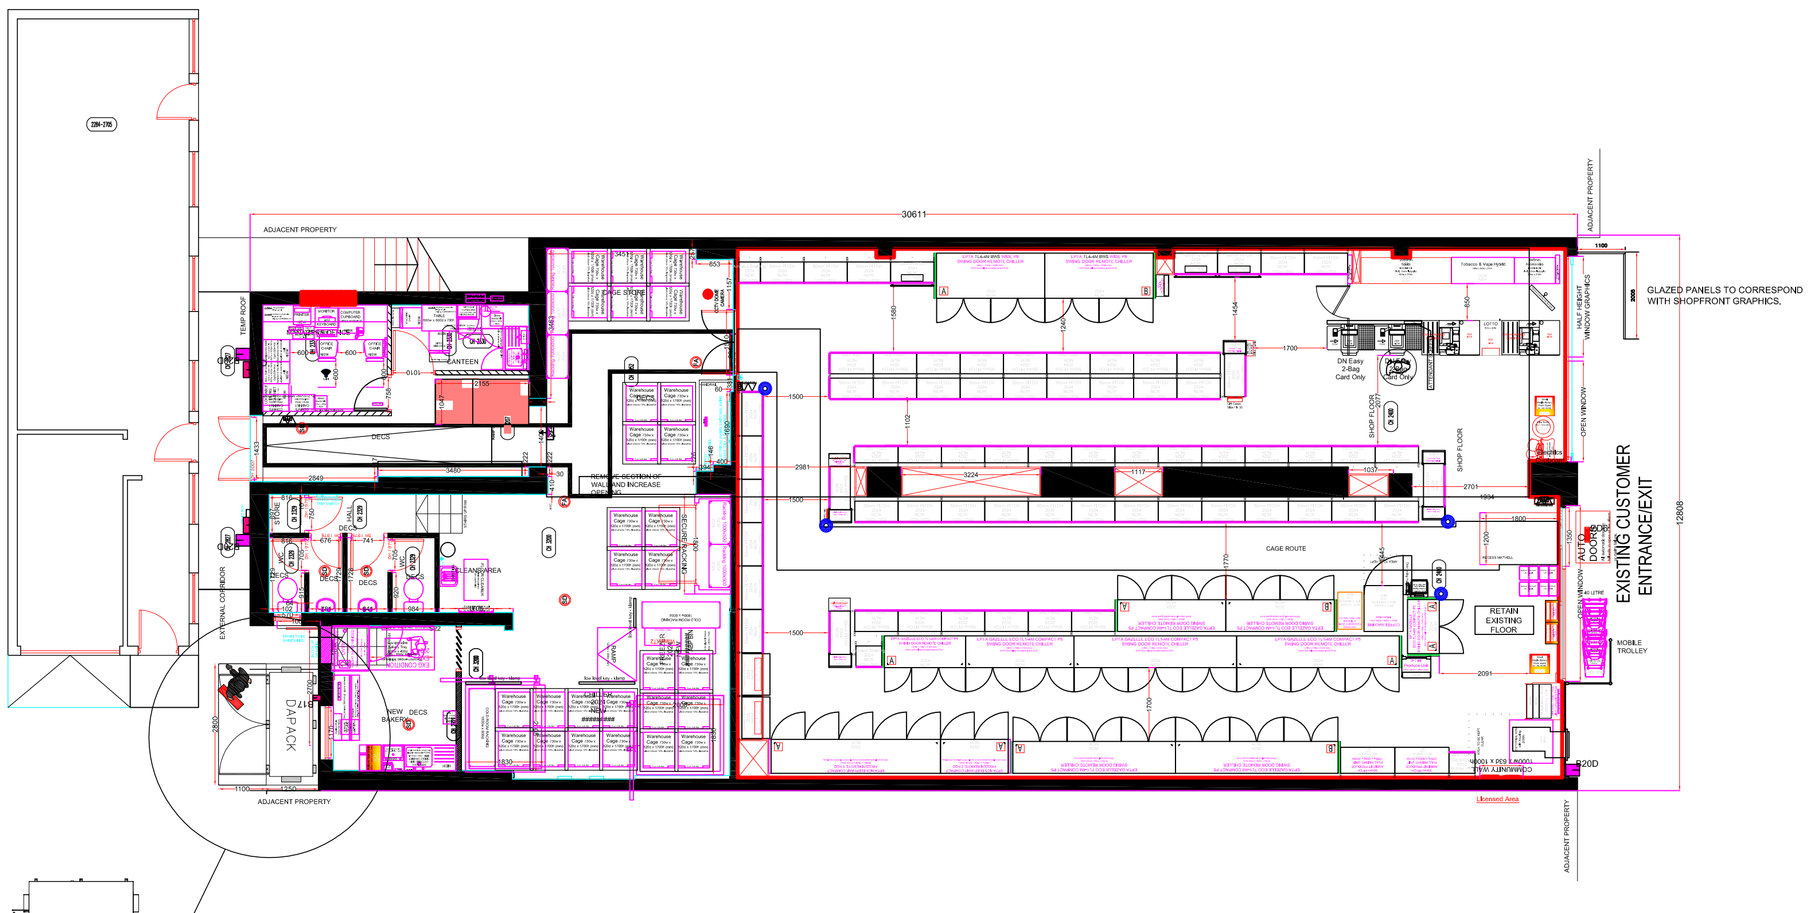


PROPOSED GROUND FLOOR PLAN 1:100

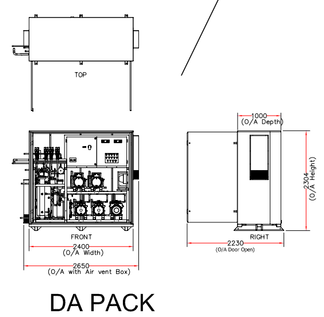

DA PACK


PROPOSED ELEVATIONS 1:100

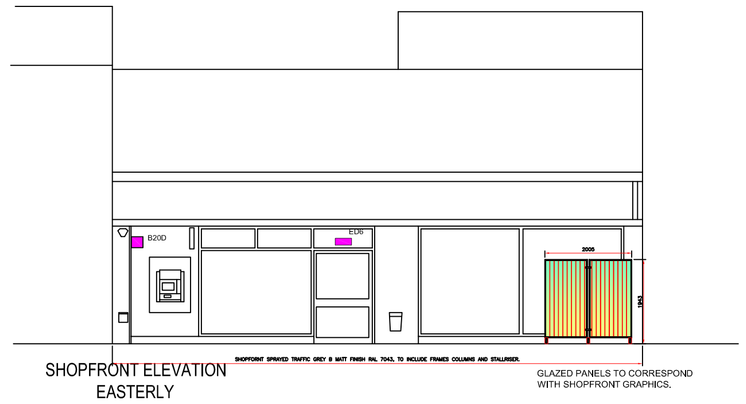

SHOPFRONT ELEVATION EASTERLY


GLAZED PANELS TO CORRESPOND WITH SHOPFRONT GRAPHICS.

PROPOSED SHOPFRONT (EAST) ELEVATION 1:100

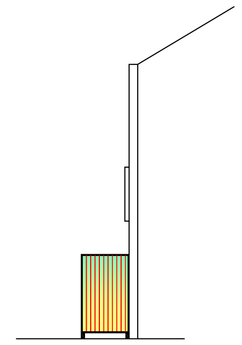


SIDE ELEVATION NORTH


PROPOSED SIDE (NORTH) ELEVATION 1:100

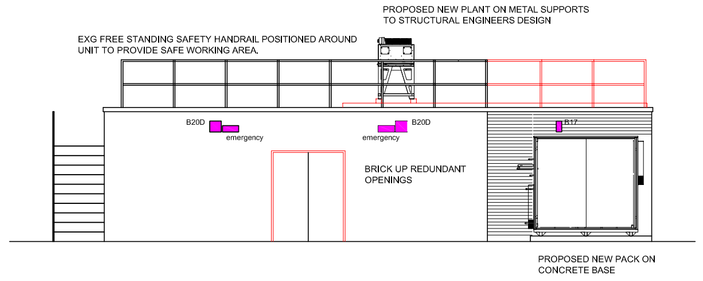

PROPOSED REAR (WEST) ELEVATION 1:100

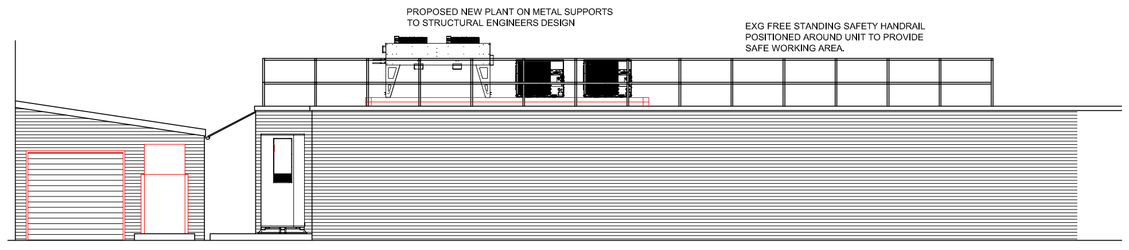

PROPOSED SIDE (SOUTH) ELEVATION 1:100

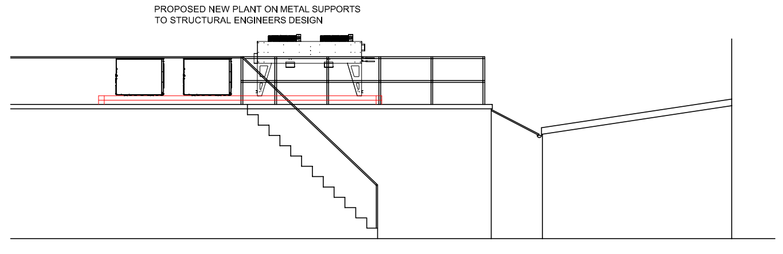

PROPOSED SIDE (NORTH) ELEVATION 1:100

PROPOSED WORKS INCLUDE;

- NEW CAGE/TROLLEY STORE TO THE FRONT ELEVATION .
- NEW MECHANICAL PLANT ON THE FLAT ROOF AREA MOUNTED ON STEELWORK TO THE STRUCTURAL ENGINEERS DESIGN.
- NEW PACK A GROUND FLOOR LEVEL ON CONCRETE PLINTH.
- BLOCK UP REDUNDANT OPENINGS.
- NEW PERIMETER LIGHTING AS SHOWN

SCALE 1:100

0m 2 4 6 8 10

REVISION

A. RETURN ELEVATION OF TROLLEY STORE ADDED	30.03.25
B. EXTERNAL LIGHTS SHOWN ON ELEVATION	03.04.25

© THE CONTENTS OF THIS DRAWING REMAIN THE SOLE PROPERTY OF WELLSFIELD ASSOCIATES AND MUST NOT BE COPIED OR REPRODUCED WITHOUT PRIOR PERMISSION.

FULL SURVEY NOT CARRIED OUT, DRAWING PRODUCED USING INFORMATION SUPPLIED BY THE CLIENT

Wellsfield Associates
York House
Westview Drive
Rayleigh, Essex.
SS6 7AU
Mob No 07766 221958
chris@wellsfieldassociates.co.uk

project

CO-OP SUPERMARKET
23 SOUTH STREET
TARRING
WORTHING
BN14 7LG

PROP DETAILS

date	MAR 25
drawn	C.J.J.
scale	1:100 @A1
drg no.	3934.11b