DATE VALID
30 JUN 2016
PLAN
1008/16
PLANNING SERVICES

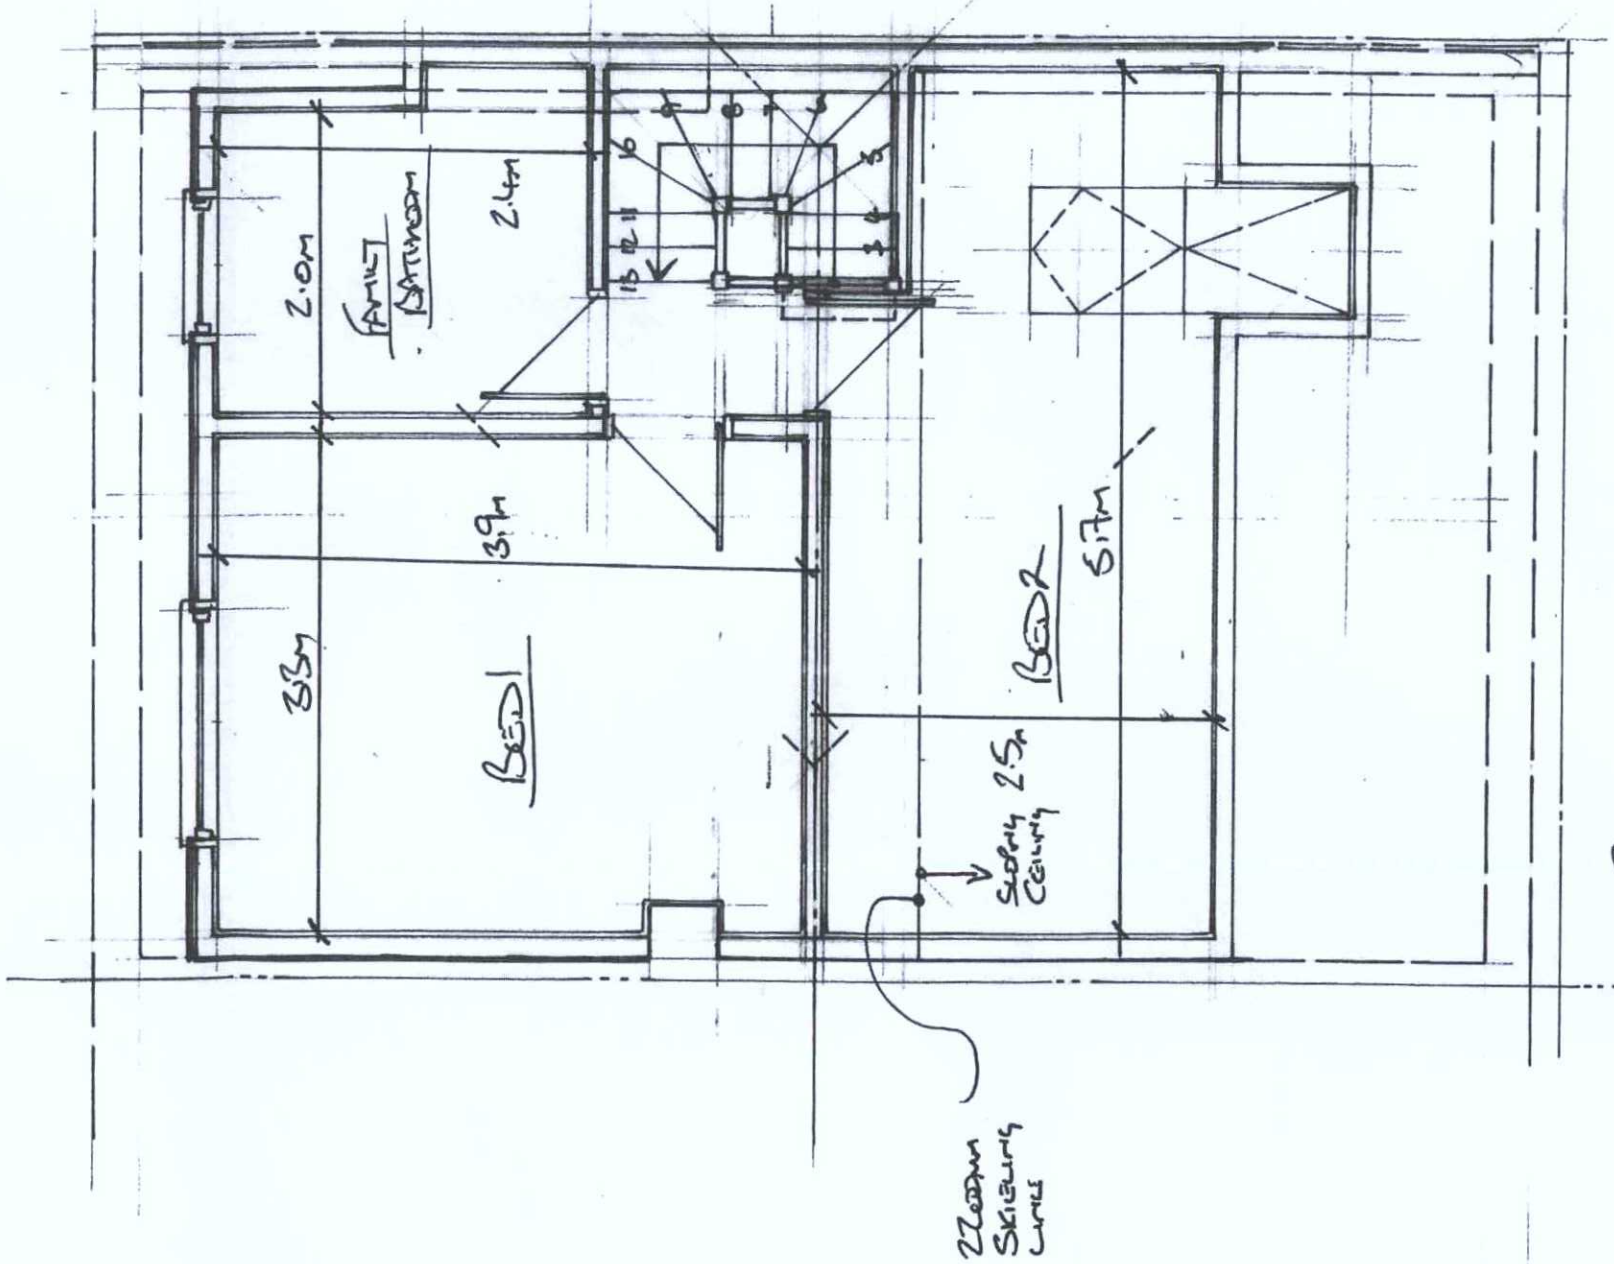

First Floor Plan (1:50)