



SIDE (s) ELEVATION 1:100 @ A3


0 1 2 3 4 5m
metres

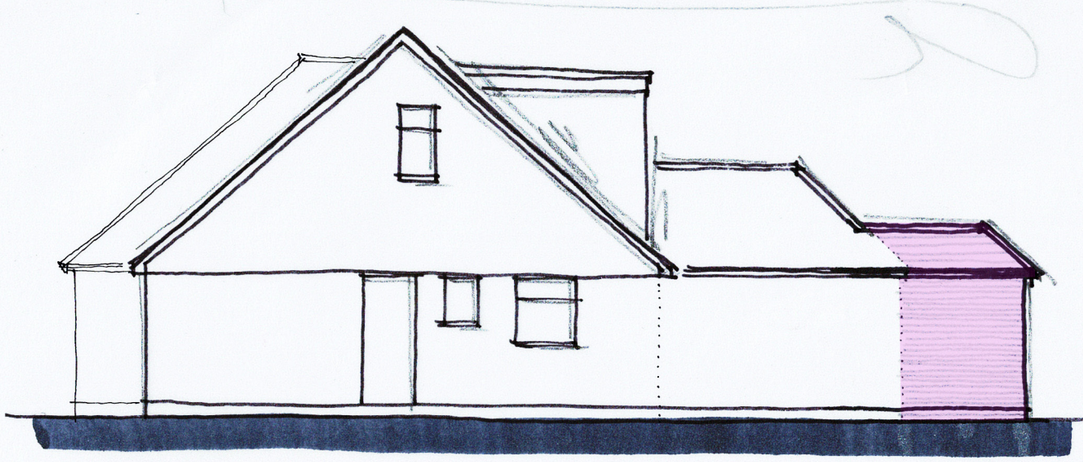

REAR (e)

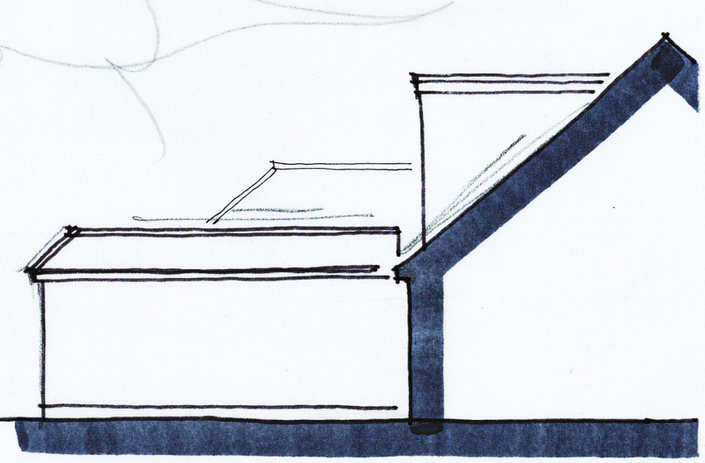


SIDE (h)

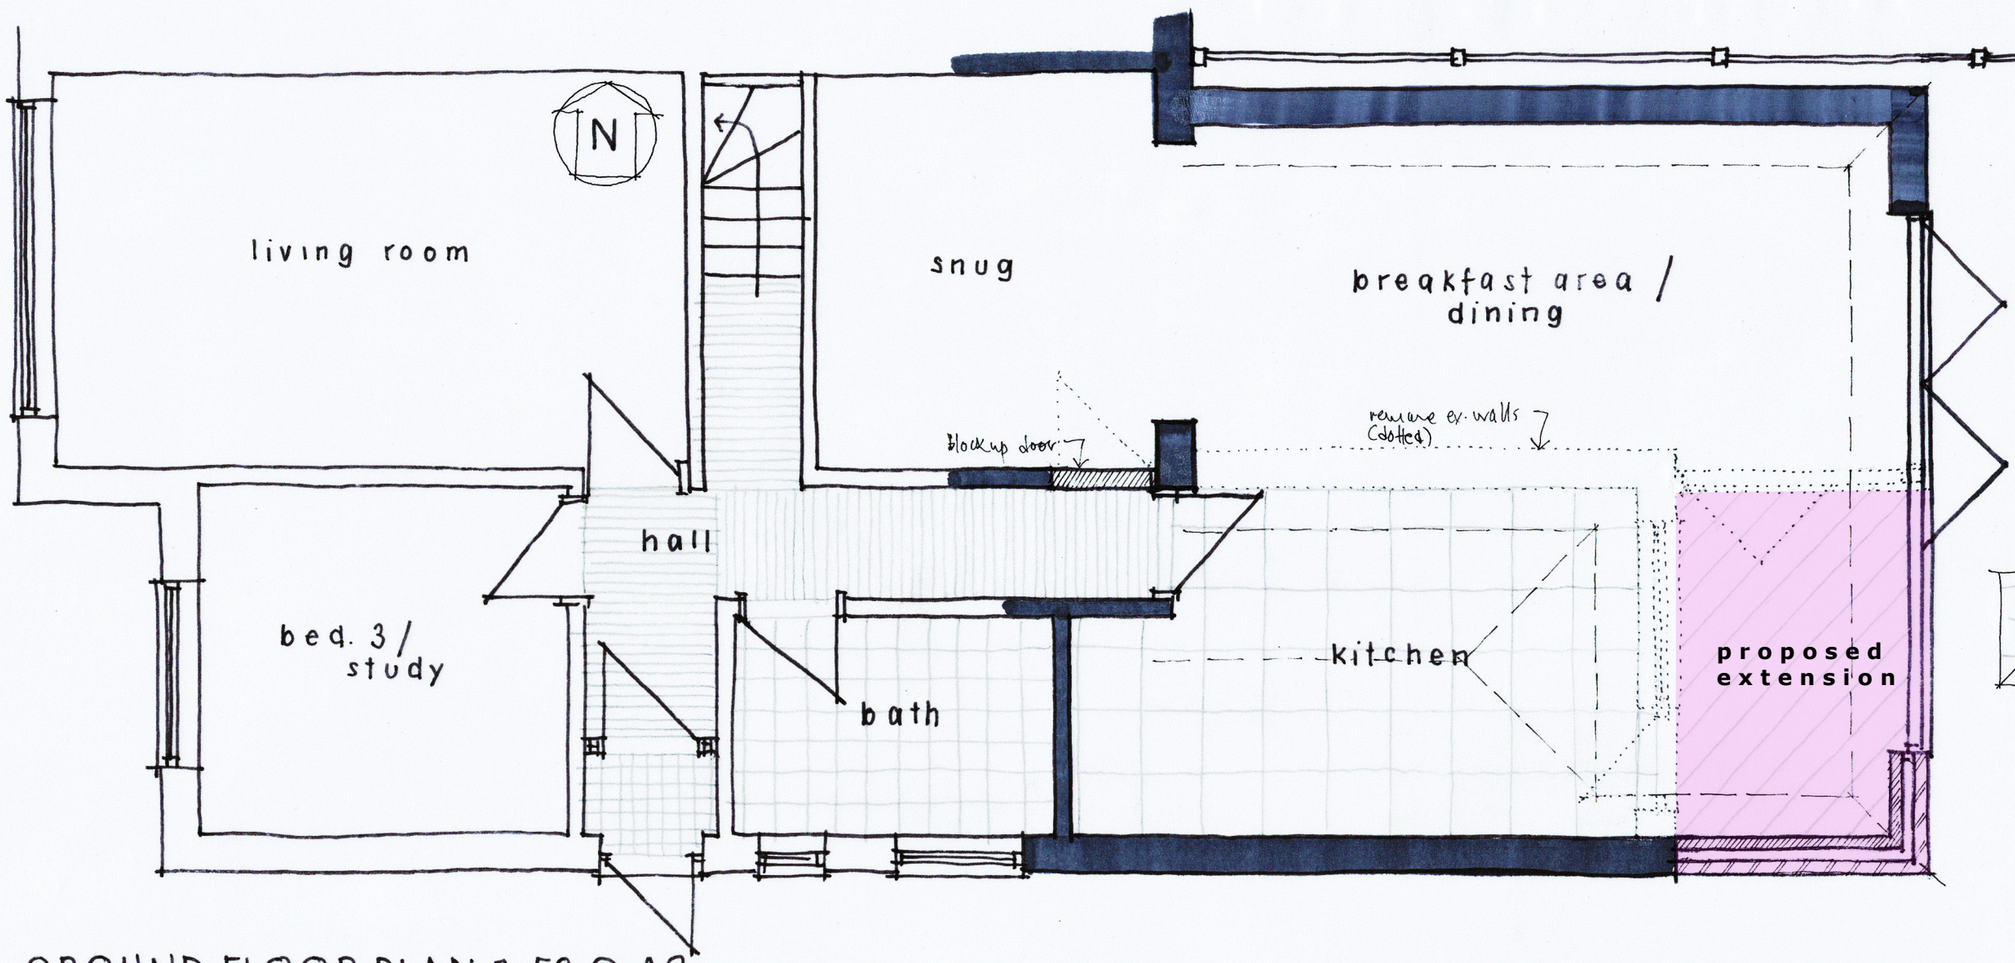

GROUND FLOOR PLAN 1:50 @ A3

0 1 2 3 4 5m
metres

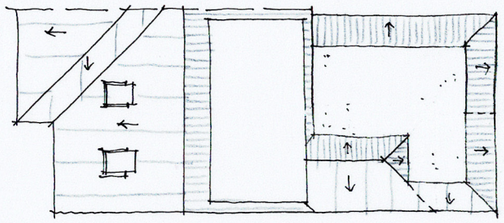

ROOF PLAN 1:200

Wayne Gander MCIAT
Architectural Technologist
98 Durrington Lane, Worthing
West Sussex BN13 2RQ
E : waynegander08@gmail.com

9 PLANTATION WAY, WORTHING
Proposals 02

May 2024