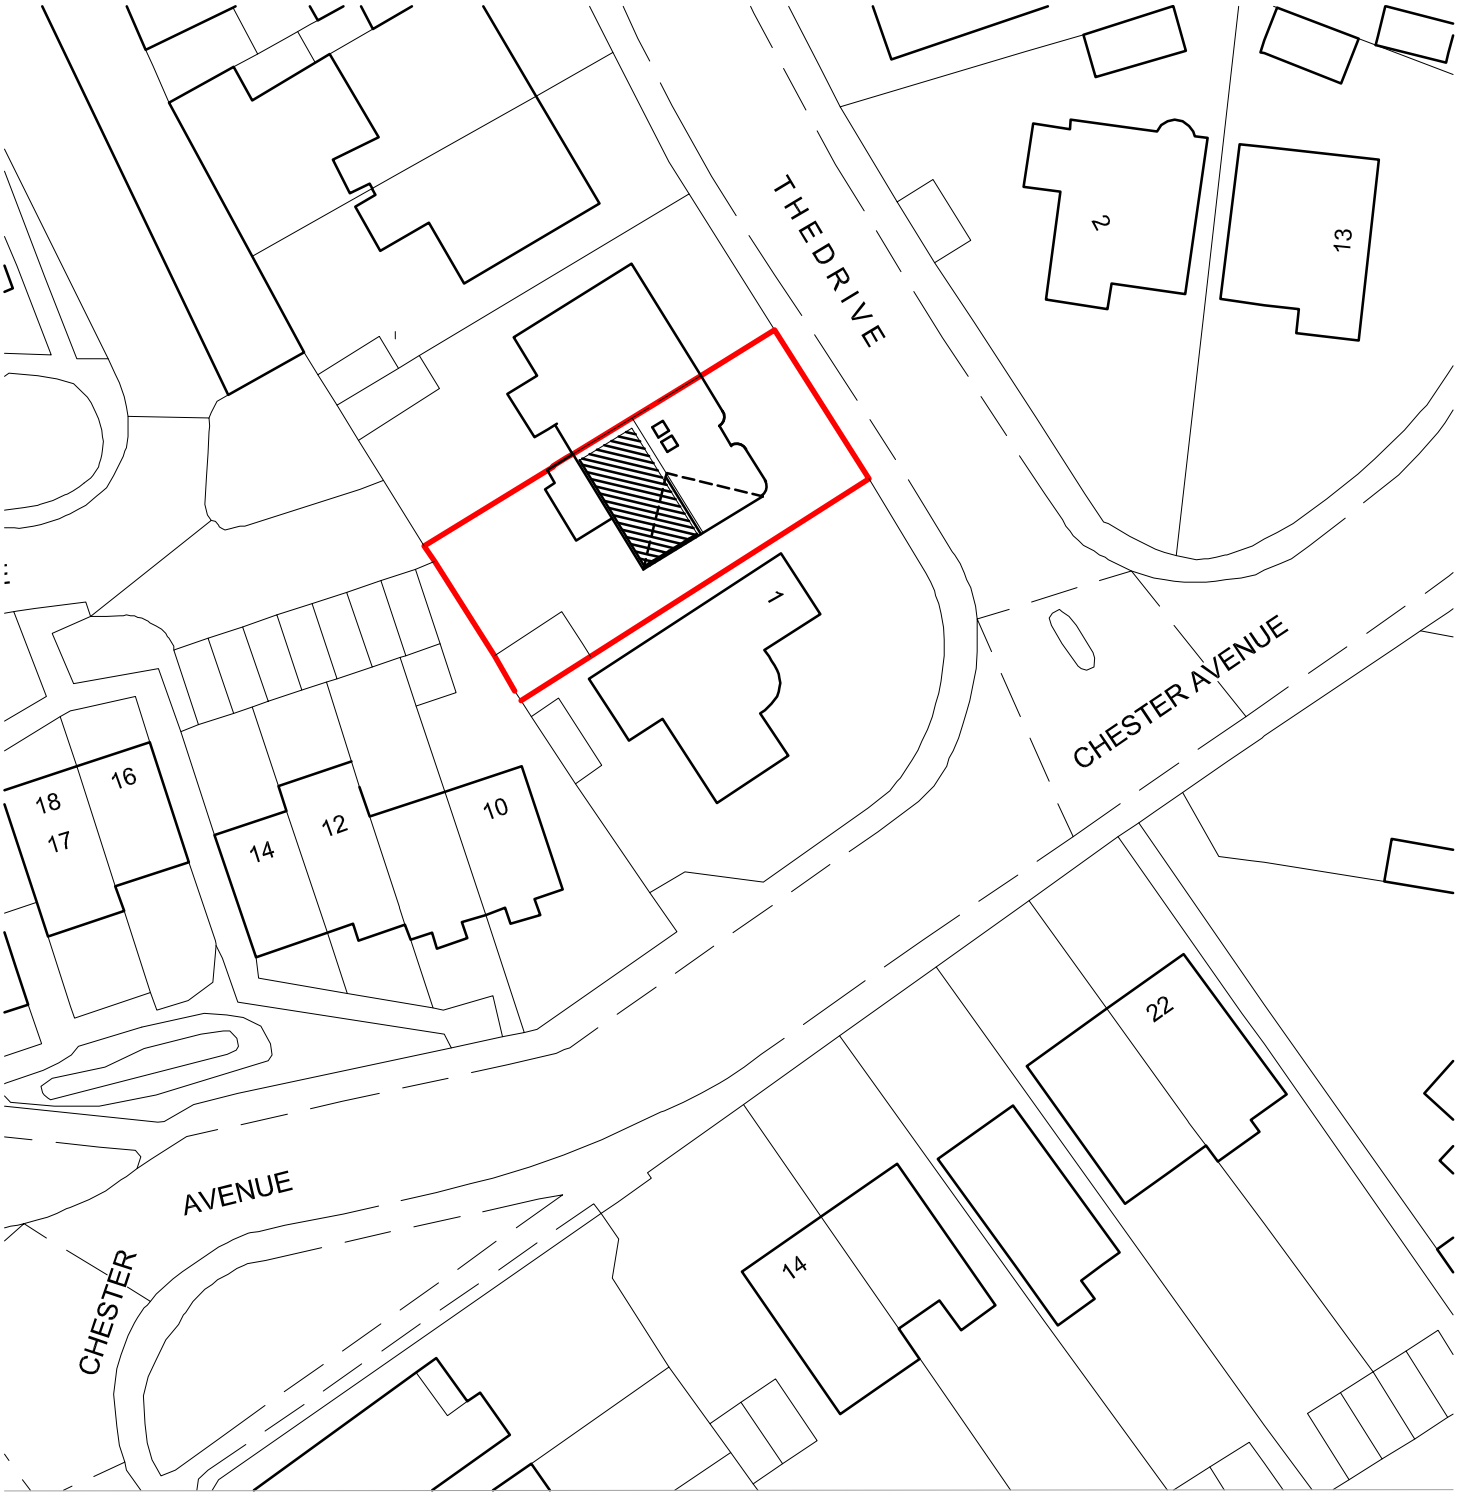


0 20 40 60 80

Metres

N

3 The Drive
Lancing

Block Plan 1:500
A4 Paper