

Scale 1:100


0 1 2 3 4 5 6 7 8 9 10 Metres

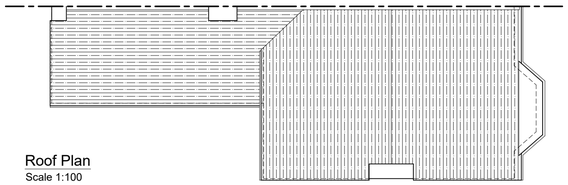

Roof Plan
Scale 1:100

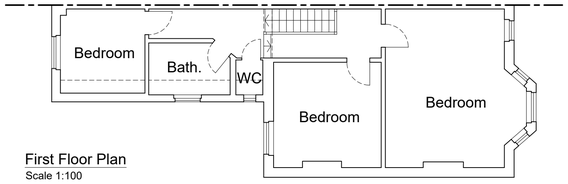


First Floor Plan
Scale 1:100

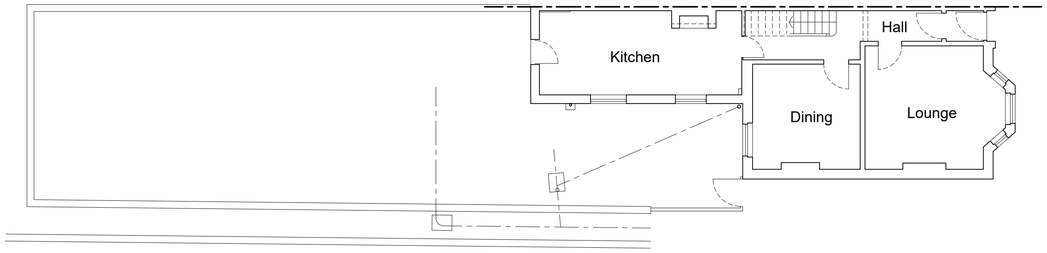


Ground Floor Plan
Scale 1:100

NEIGHBOURING PROPERTY

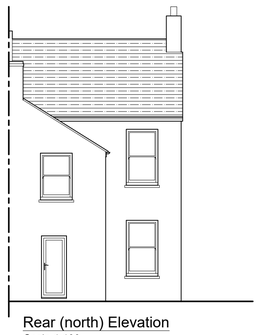

Rear (north) Elevation
Scale 1:100

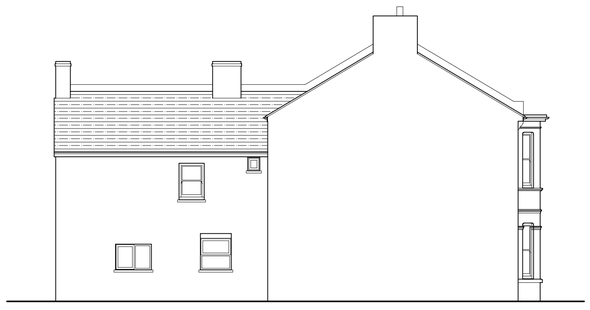

Side (west) Elevation
Scale 1:100



Front (south) Elevation
Scale 1:100

Rev:	Description:	Date:
A	Sections removed, roof plan added.	14.03.24

HORIZON DESIGN
ARCHITECTURAL TECHNOLOGY

Horizon Design Limited
4 High View
Worthing BN13 3DQ
01903 205868
info@horizon-design.co.uk www.horizon-design.co.uk

Client:
Mr & Mrs Copping

Project:
Extensions & Alterations to:
146 Tarring Road
Worthing
West Sussex
BN11 4HA

Drawing title:
Existing Plans & Elevations.

Scale:
1:100 @ A1

Date: 19.02.24
Drawn: KWF

Drawing number: 3158-01
Revision: A