
CONVERSION OF PART OF THE GARAGE TO FORM A POTTERY STUDIO, LANDSCAPING AND A GLAZED POTTING SHED AT 76 OLD FORT ROAD, SHOREHAM - BY - SEA, BN43 5HA

June 2024

Drawing no:JB 473/ planning application 04

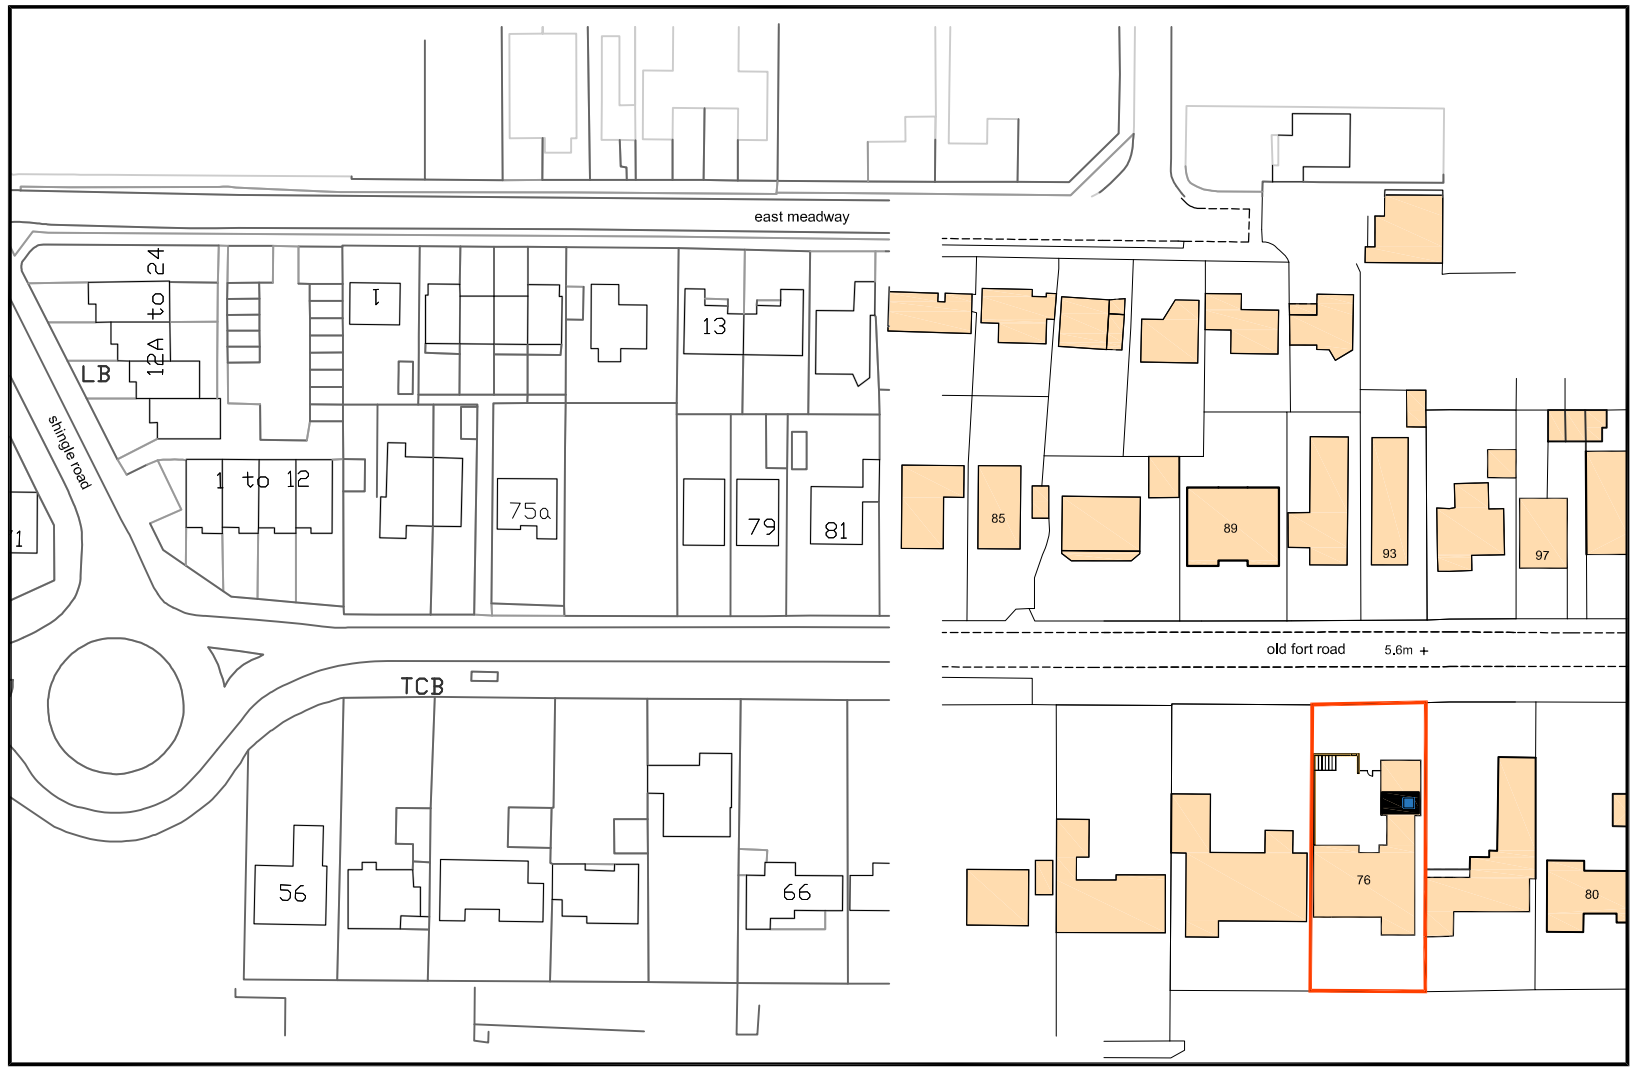


PROPOSED LOCATION PLAN 1:1250

site boundary outlined in red

0 50

SCALE BAR 1:1250

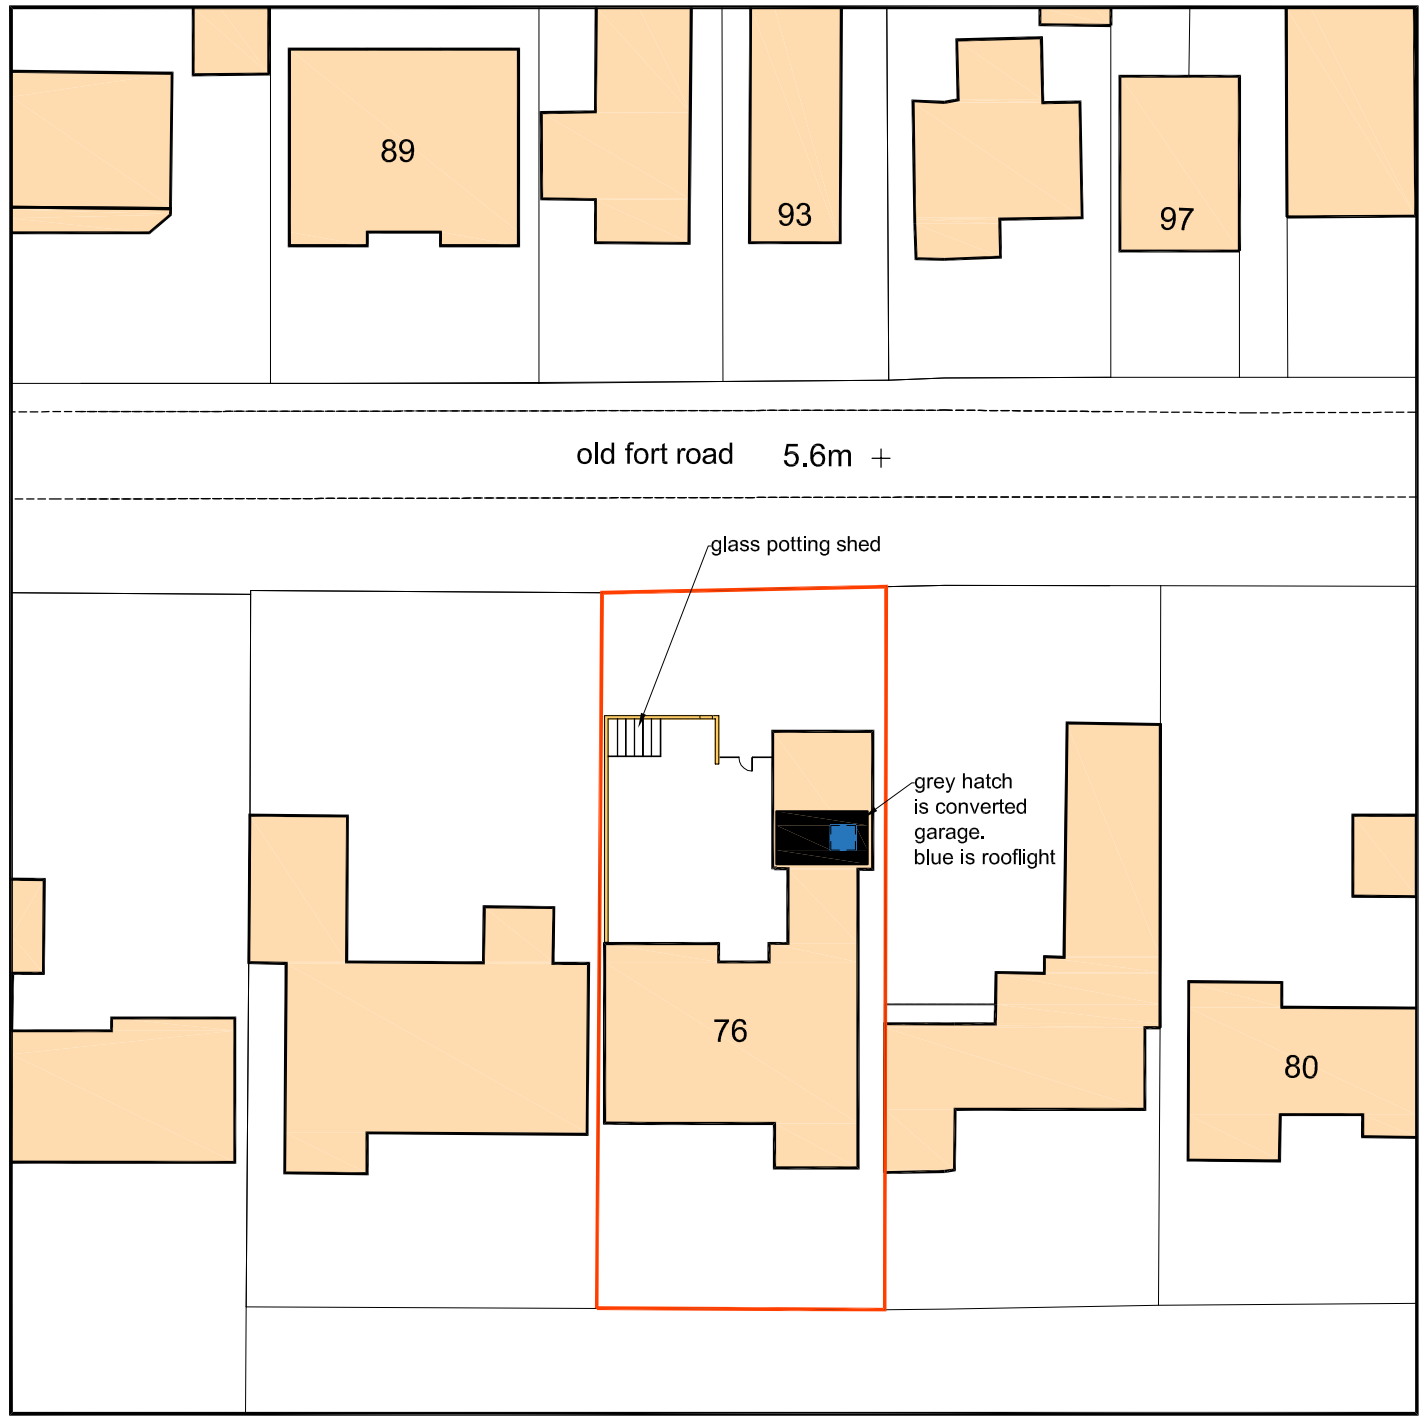

PROPOSED BLOCK PLAN 1:500

0 5 10 15 20

SCALE BAR 1:500

N
W E
S

JAMES BRECKELL : ARCHITECT : ARB : RIBA

89 Old Fort Road, Shoreham by Sea, BN43 5HA, Tel 07733 268 297, Email: james@breckell.co.uk