
This drawing is the copyright of the Architects and may not be reproduced in any way without written authority. Do not scale from this drawing use figured dimensions only. It is the contractor's responsibility to check ALL dimensions ON SITE and report any discrepancies to the Architect. This drawing must be read in conjunction with all other relevant consultant's project drawings and documentation. It is the contractor's responsibility to ensure full compliance with Building Regulation Acts and CDM regulations. This drawing is for planning permission only and should not be used for any building purposes.

523700m 523800m

105900m 105900m

105800m 105800m

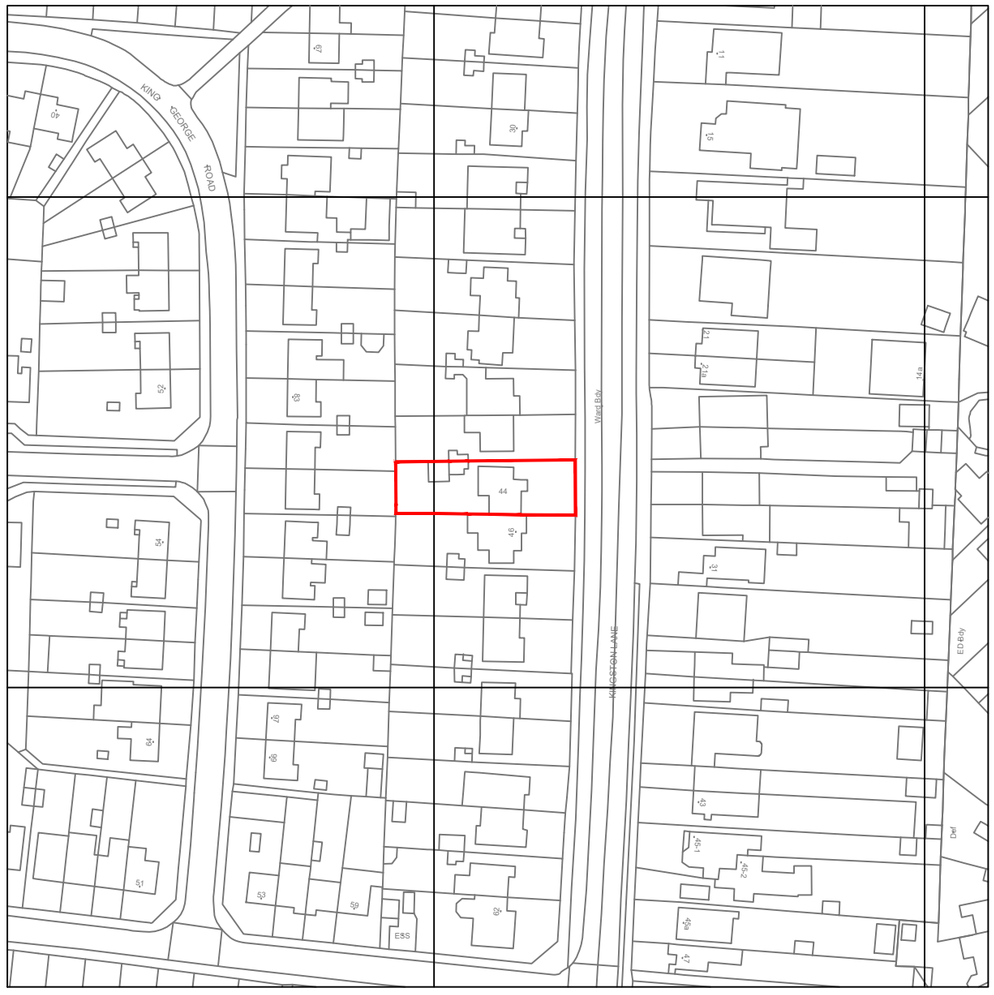

523700m 523800m

?Crown Copyright and database rights 2024 OS Licence no. 100051661

Site Location Plan 1:250

20 0 20 40 60 80 100

Metres

EXISTING LOCATION PLAN
1:1250

SHOWING BOUNDARY OUTLINE IN RED.

DRAWINGS FROM ORDINANCE SURVEY PLAN.

N

Paul Reed Architects ltd
Studio Greenacre, 10 Bond Street,
Brighton, BN1 1RD
tel: 07557 486269
paul@paulreedarchitects.com

Rev	Drawn	Checked	Date
--	PPR	-	18-06-24

44 Kingston Lane
Southwick,
Shoreham-by-Sea
BN43 6YB

Site Location Plan

1:1250

Scale: 1:1250 @ A3

Job no:	Drawing no:	Rev:
BN 24 03	101	