This drawing is the copyright of the Architects and may not be reproduced in any way without written authority. Do not scale from this drawing use figured dimensions only. It is the contractor's responsibility to check ALL dimensions ON SITE and report any discrepancies to the Architect. This drawing must be read in conjunction with all other relevant consultant's project drawings and documentation. It is the contractor's responsibility to ensure full compliance with Building Regulation Acts and CDM regulations. This drawing is for planning permission only and should not be used for any building purposes.



Block Plan 1:500

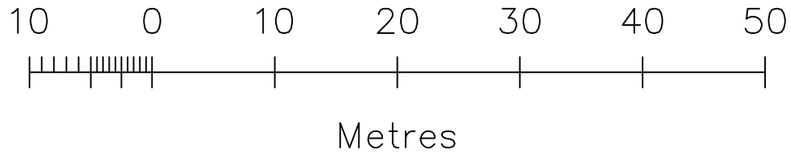

SITE BLOCK PLAN
1:500

SHOWING ALTERED ROOF AREA HATCHED IN RED.

DRAWINGS FROM ORDINANCE SURVEY PLAN.

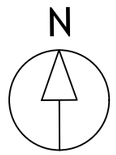

Paul Reed Architects ltd
Studio Greenhouse, 10 Bond Street,
Brighton, BN1 1RD
tel: 07807 488300
paul@paulreedarchitects.com

Rev	Drawn	Checked	Date
--	PPR	-	18-06-24

44 Kingston Lane
Southwick,
Shoreham-by-Sea
BN43 6YB

Site Block Plan

1:500

Scale: 1:500 @ A3

Job no:	Drawing no:	Rev:
BN 24 03	102	