

This drawing is the copyright of the Architects and may not be reproduced in any way without written authority. Do not scale from this drawing use figured dimensions only. It is the contractor's responsibility to check ALL dimensions ON SITE and report any discrepancies to the Architect. This drawing must be read in conjunction with all other relevant consultant's project drawings and documentation. It is the contractor's responsibility to ensure full compliance with Building Regulation Acts and CDM regulations.


## EXISTING GROUND FLOOR PLAN
**1:50 @ A1**

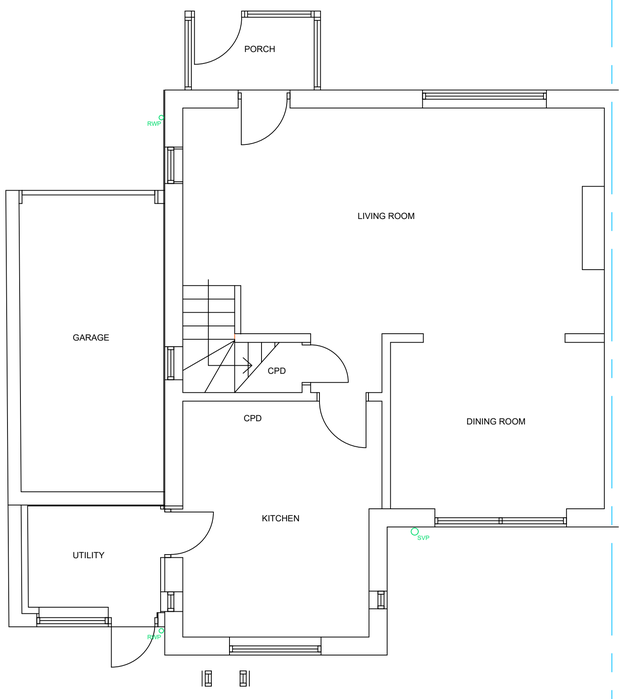


## EXISTING FIRST FLOOR PLAN
**1:50 @ A1**

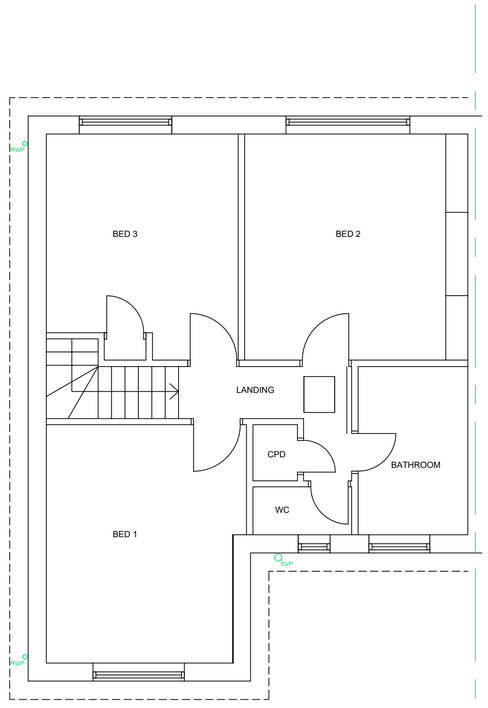


## EXISTING ATTIC PLAN
**1:50 @ A1**

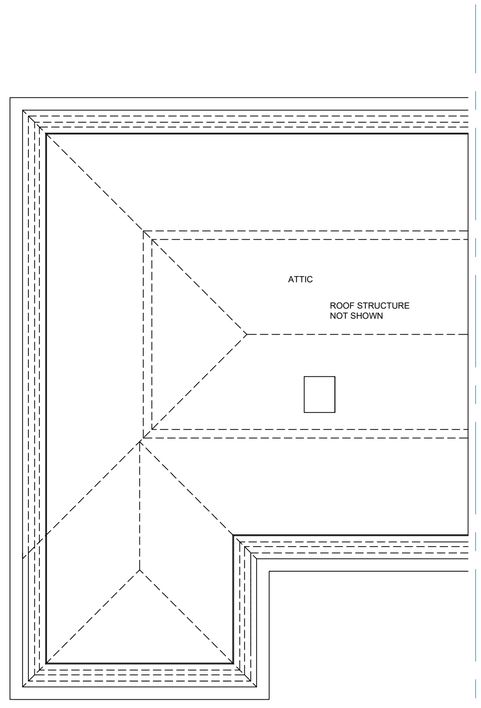





scale in metres

0 5 10

Paul Reed Architects ltd
Studio Greenhouse, 18 Bond Street,
Brighton, BN1 1RD
tel: 07807 456350
paul@paulreedarchitects.com

| Rev | Drawn | Checked | Date |
|---|---|---|---|
| -- | PPR | - | 17-06-24 |

44 Kingston Lane
Southwick,
Shoreham-by-Sea
BN43 6YB

EXISTING PLANS

Scale: 1:50 @ A1

| Job no: | Drawing no: | Rev: |
|---|---|---|
| BN 24 03 | 201 | |