

Section AA
Pent Roofed - 7'8" x 24ft
with 6ft person inside

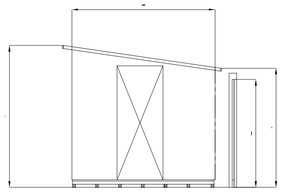

South Elevation of Large
Food Storage Shed
(View D)

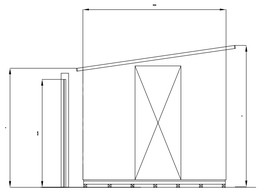

North Elevation of Large
Food Storage Shed
(View E)

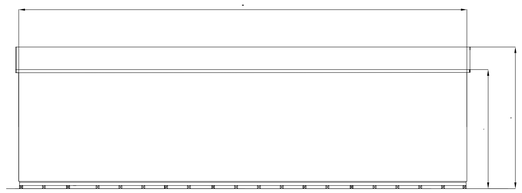

East Elevation of Large Food Storage Shed (View B)

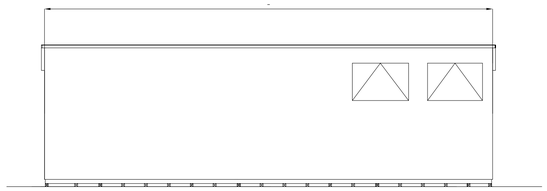

West Elevation of Large Food Storage Shed (View C)

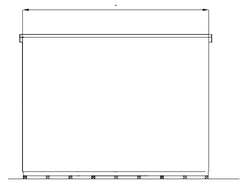

West Elevation of
SCF's New Shed
(ViewF)

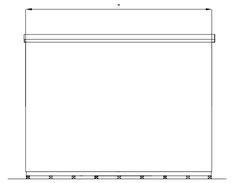

East Elevation of
SCF's New Shed
(View G)

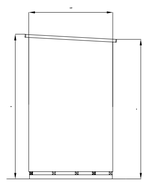

South Elevation of
SCF's New Shed
(View H)

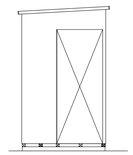

North Elevation of
SCF's New Shed
(View I)

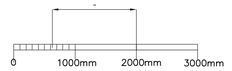

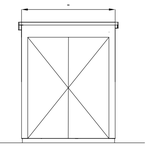

West Elevation of
SCF's Bike Store
(View J)

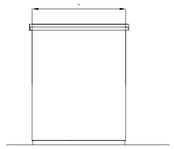

East Elevation of
SCF's Bike Store
(View K)

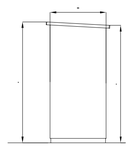

South Elevation of
SCF's Bike Store
(View L)

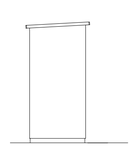

North Elevation of
SCF's Bike Store
(View M)

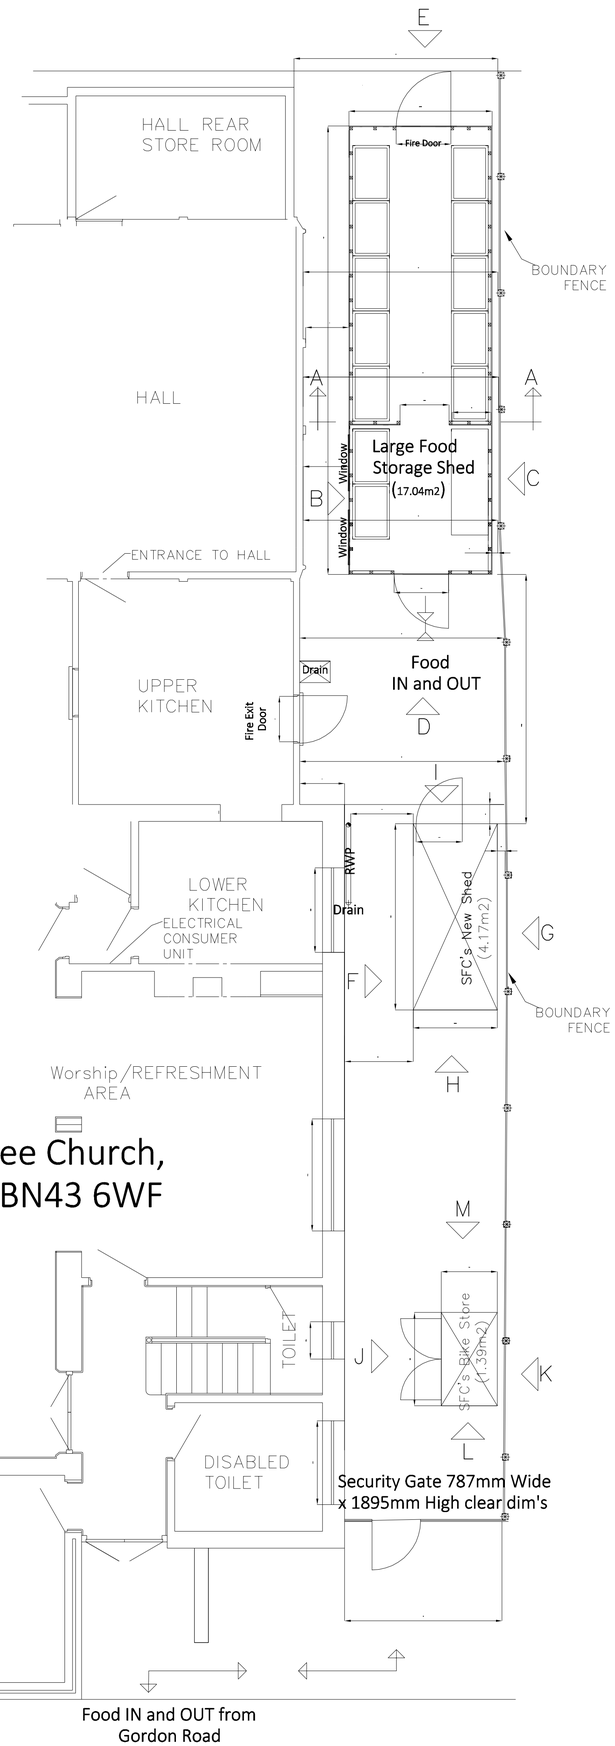

N

Food Store Building at Shoreham Free Church, Buckingham Rd, Shoreham-by-Sea, BN43 6WF

Drg Ref: FS 003I, 24th May 2018

Gnd Level; FFL = Finished Floor Level

Scale 1:50 @ A1

0 1000mm 2000mm 3000mm

Building 2 - A standard 3040mm (10ft) x 1372mm (4ft 6ins) pent roofed shed for storing a tower scaffold with a single 750mm wide door in its short north end, with sprayed treatment - with 2110mm eaves inside clearance and 2240mm ridge inside clearance with a door security pack fitted.
Total Price for Building 2 = £959.00 zero rated VAT, including treatment, delivery and erection

Building 3 - a standard 1524mm (5ft) x 915mm (3ft) wall-shed with 12mm tonged and grooved cladding and a pent roof and double door at the front, for storing SFC's BBQ and paint tins etc