

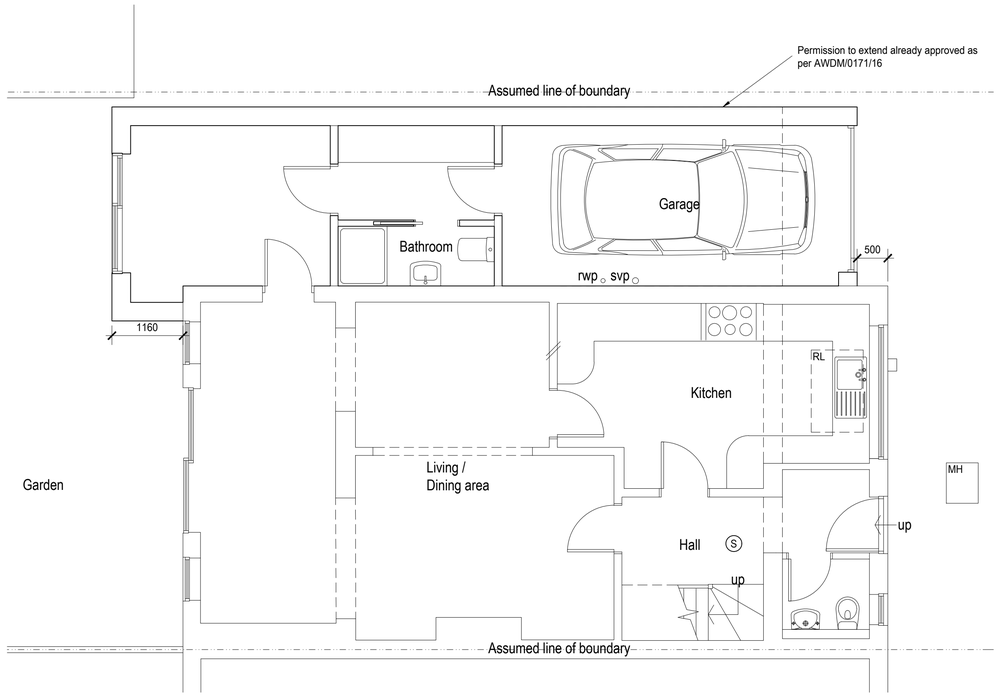



Proposed Ground Floor Plan 1:50

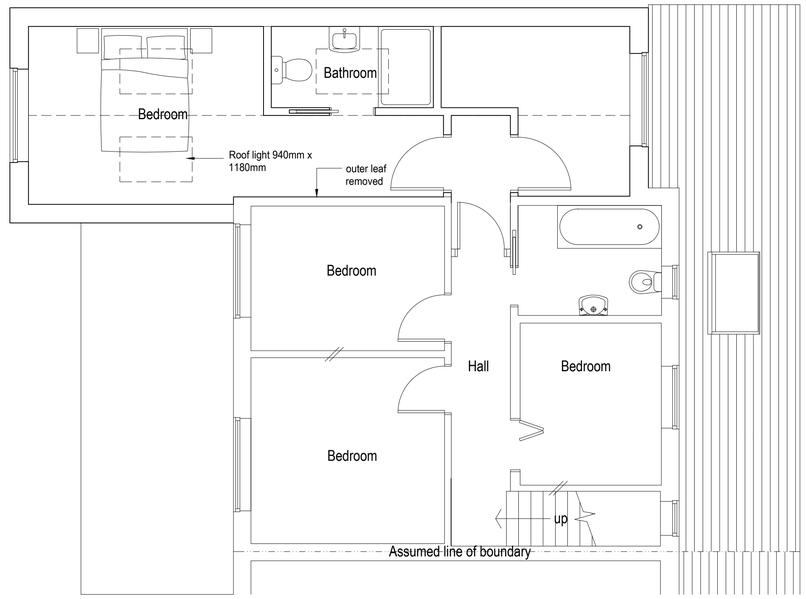


Proposed First Floor Plan 1:50

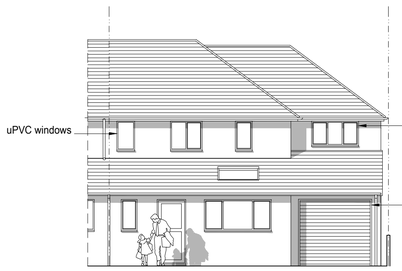


Proposed Front (North) Elevation 1:100

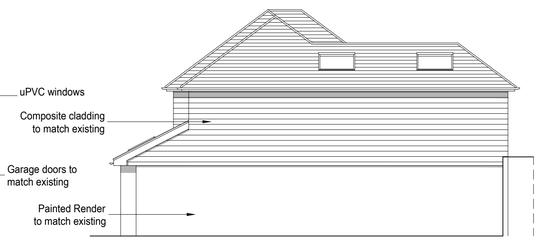


Proposed Side (West) Elevation 1:100

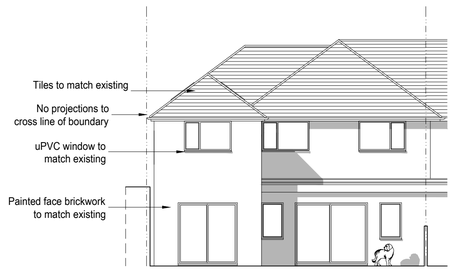

Proposed Rear (South) Elevation 1:100

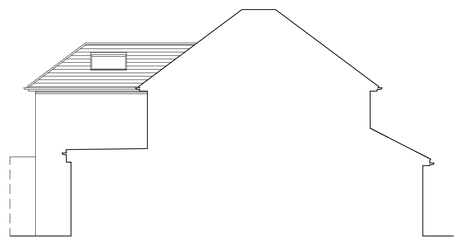

Proposed Rear Sectional (East) Elevation 1:100

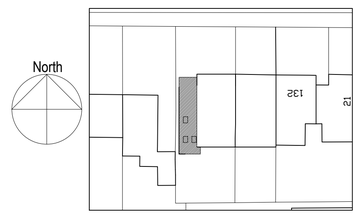

Block Plan 1:500

1:500 0 10 20 30 40 50m

1:100 0 1 2 3 4 5 6 7 8 9 10m

1:50 0 1 2 3 4 5 6 7 8 9 10m

Rev D 28/05/2018 Proposal Alterations
Rev C 09/02/2018 Roof Alterations to suit
Rev B 15/02/2018 Approved scheme shown on drawing
Rev A 25/01/2018 Rooflights added & internal alterations
amendments

bpm Architectural Services Ltd.

client: Shaun Fowler

project: 128 Harbour Way
Shoreham by sea
West Sussex
BN43 5HH

project ref: 1422 Drawing No. 02D

drawing title: Proposed plans, section and elevations

drawn by: C Mitchell/J Boys

date: Nov 17 scale: 1:50/100@ A1

www.bpmnet.co.uk
info@bpmnet.co.uk

All goods materials workmanship to conform with current building regs BSS and COP's