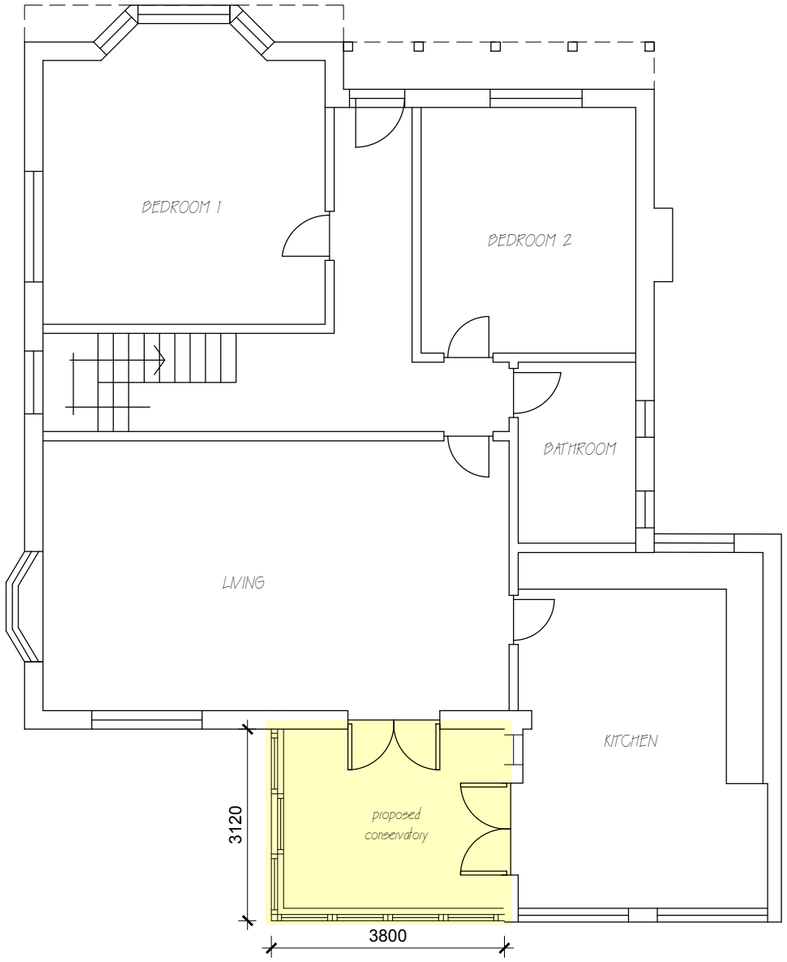

FLOOR PLAN



WEST ELEVATION

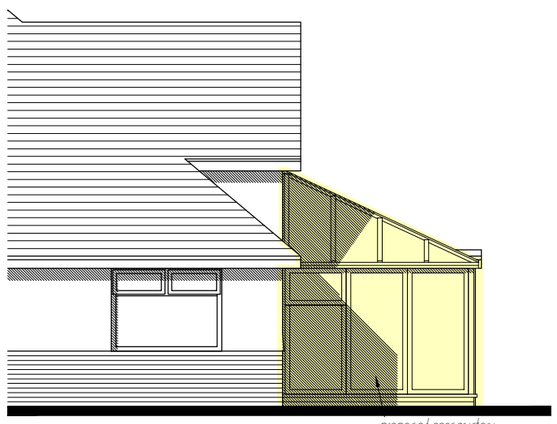

NORTH ELEVATION

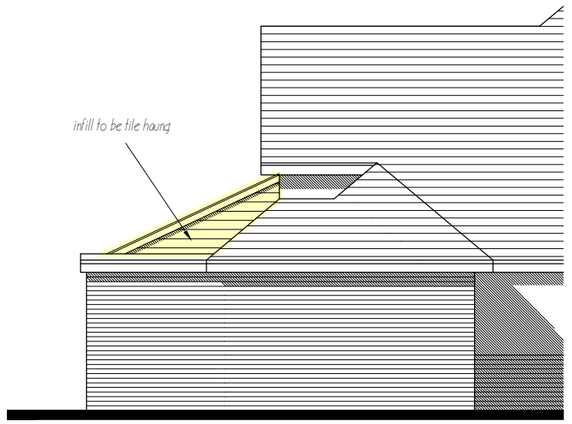

SOUTH ELEVATION

0 1m 2m 3m 4m 5m 6m 7m

SPEEDY CONSERVATORIES.COM
DESIGN | BUILD | MAINTAIN
106 Stone Lane, Worthing, West Sussex, BN13 2BG
01903 231000

CLIENT: MR GOLD

DRAWING NO.: GCO6-02B

SITE: 79 THE GREEN, SOUTHWICK

SCALE: 1:100

DRAWING: CONSERVATORY DETAILS

DATE: 11.07.16