



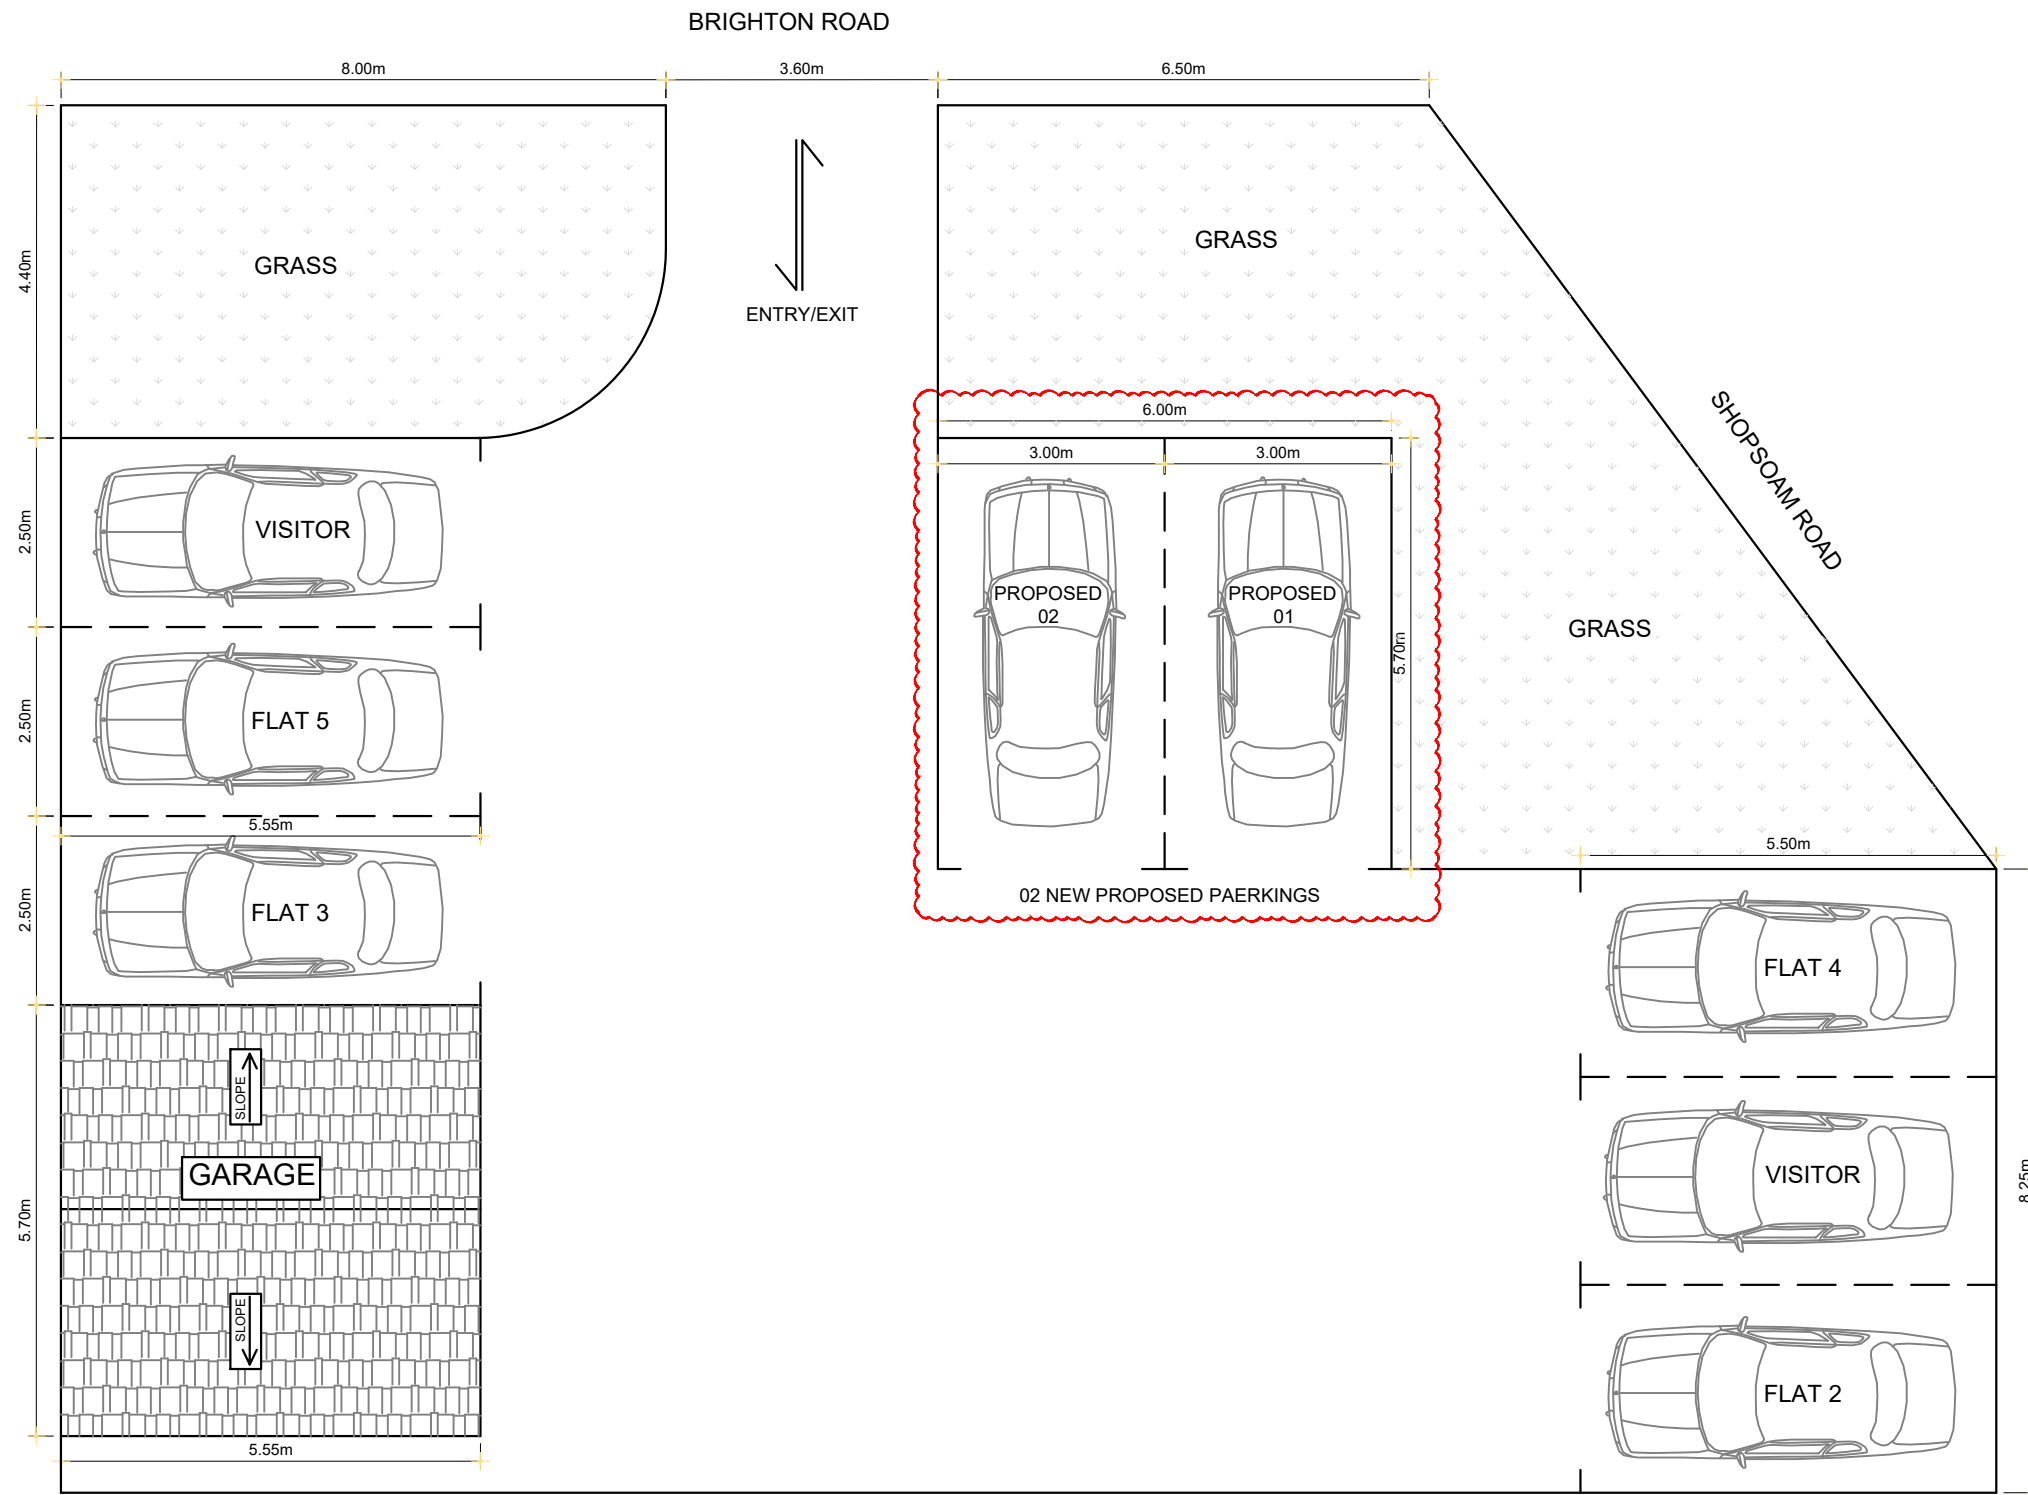

02 PROPOSED PARKING PLAN  
1 : 100 @ A3

PEBBLE VIEW-62  
BRIGHTON ROAD

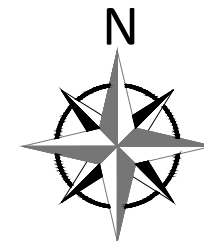

0m 1m 2m 3m 4m 5m  
SCALE 1:100 @ A3

|                                                          |          |                          |
|----------------------------------------------------------|----------|--------------------------|
| DESIGN BY:                                               |          |                          |
| THE ARCHETIVESS                                          |          |                          |
| ARCHITECTURAL & ENGINEERING SERVICES                     |          |                          |
| CLIENT:                                                  |          |                          |
| FLAT 1, PEBBLE VIEW, BRIGHTON ROAD,<br>LANCING, BN15 8ET |          |                          |
| TITLE:                                                   |          |                          |
| PROPOSED PARKING PLAN                                    |          |                          |
| No.                                                      | Revision | Drawing No.              |
| 1.                                                       |          | 025-03-19-PP-172         |
| 2.                                                       |          | Scale: Date:             |
| 3.                                                       |          | 1:100@A3 SEP 19, 2026.   |
|                                                          |          | Checked By: Approved By: |