


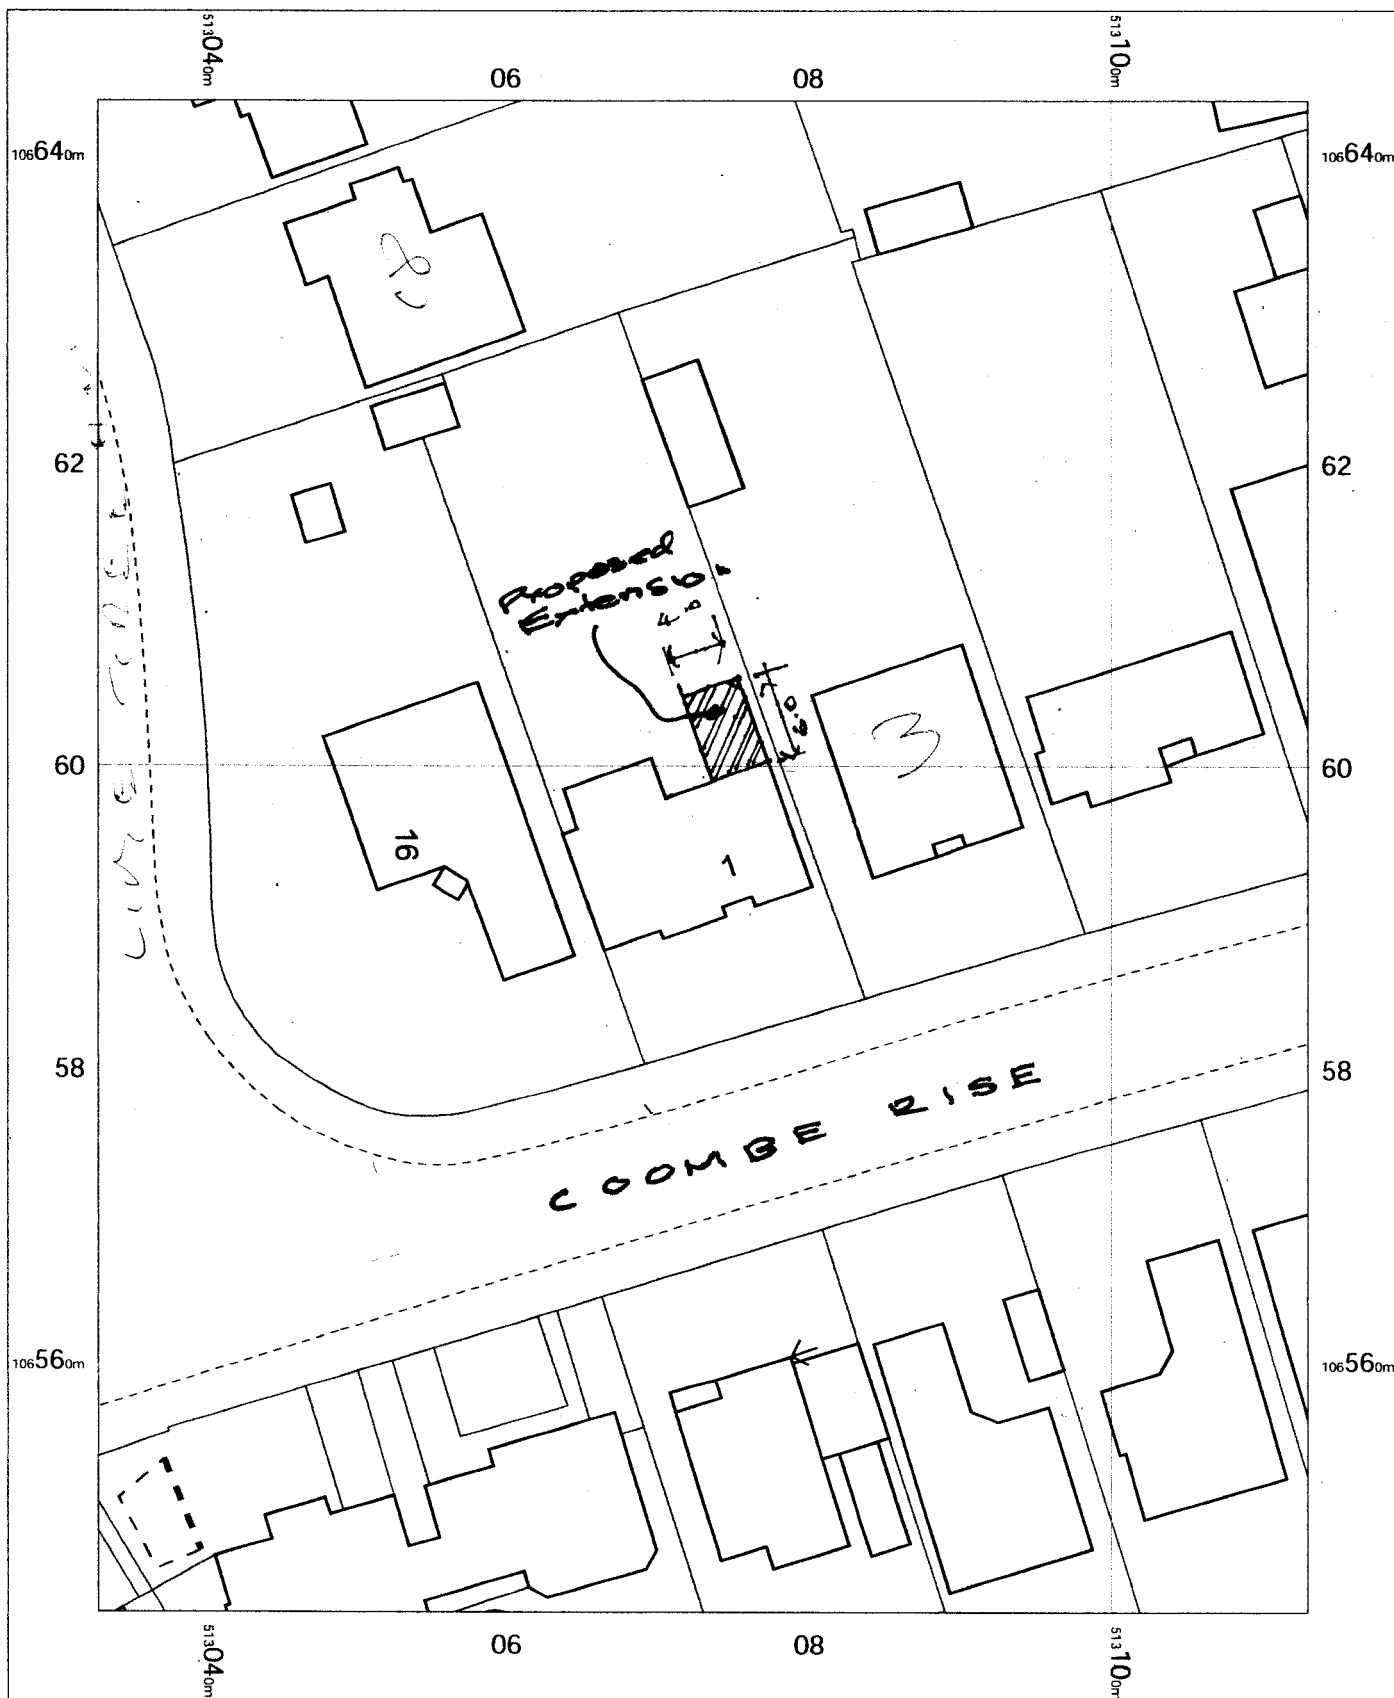

1 Coombe Rise,
Offington,
Worthing,
West Sussex
BN14 0ED

2357-4

Rev 1

OS MasterMap 1250/2500/10000 scale
Monday, June 8, 2026, ID: MDP-01281816
www.mapdataportal.co.uk

1:500 scale print at A4, Centre: 513073 E, 106594 N

©Crown Copyright Ordnance Survey. Licence no.
AC0000849896



MAPS@
Aworth
SURVEY CONSULTANTS