

BOROUGH OF WORTHING
DEPOSITED 17.11.09
TP REF No.
WB/09/0964 FULL


Proposed balustrading 1m tall above existing balcony wall by 270mm

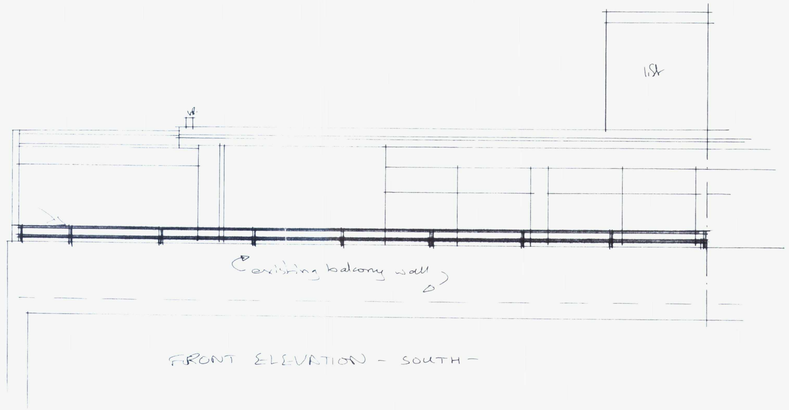

FRONT ELEVATION - SOUTH -

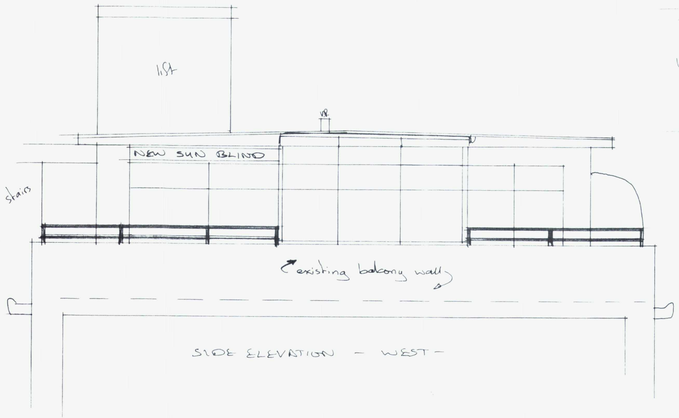


SIDE ELEVATION - WEST -

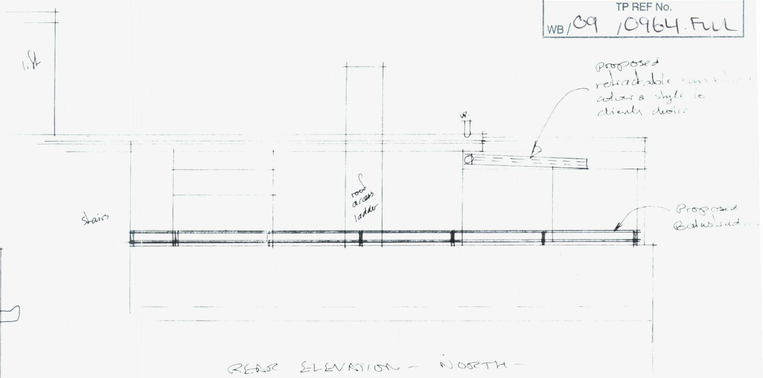


REAR ELEVATION - NORTH -

This application refers to Flat NO 24

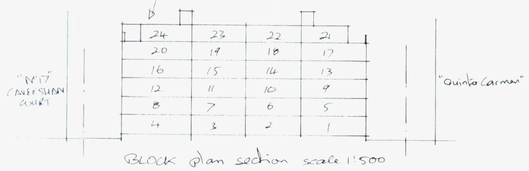


BLOCK plan section scale 1:500

PLAN LAYOUT
(FLAT NO 24)
6th floor

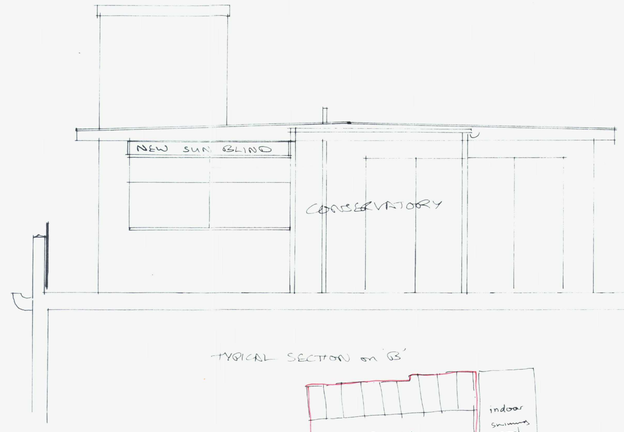


TYPICAL SECTION on BB

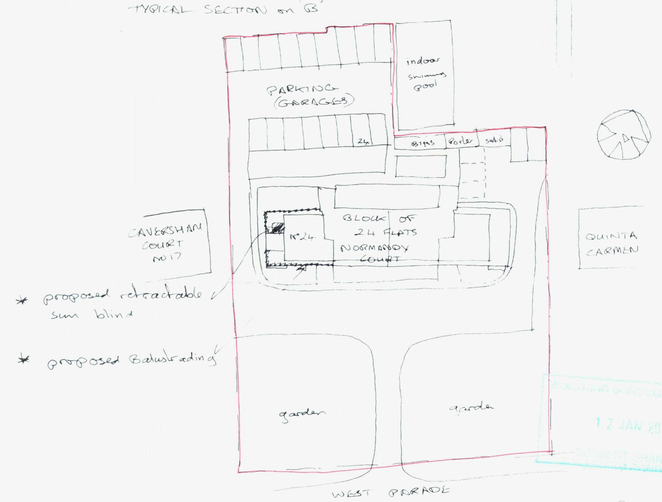

BLOCK PLAN scale 1:500

RECEIVED BY WORTHING BOROUGH COUNCIL
12 JAN 2010

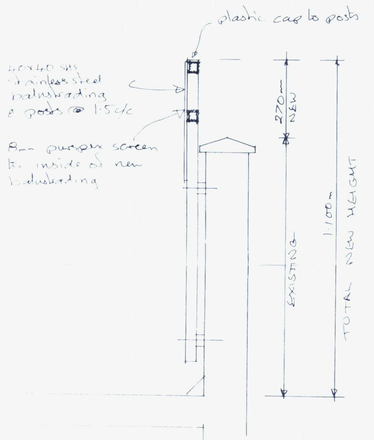

TYPICAL SECTION on BA (BALUSTRADE)
scale 1:10

Subject to building regs. Also engineers details & calculations

PROPOSED BALUSTRADE & SUN BLIND
@ 24 NORMANDY COURT
WEST PARADE
WORTHING
BN11 3QY
for Mr. B.L. LISH
NOV 2009 scale 1:50, 1:10, 1:500

drawn by
DAVID SWANSTON
Architectural Designs
Swans' Nest, 13 Hardmead Road
Newton Blossomville, Bedford MK43 8AH
Tel: 01234 888975

01403 #43227