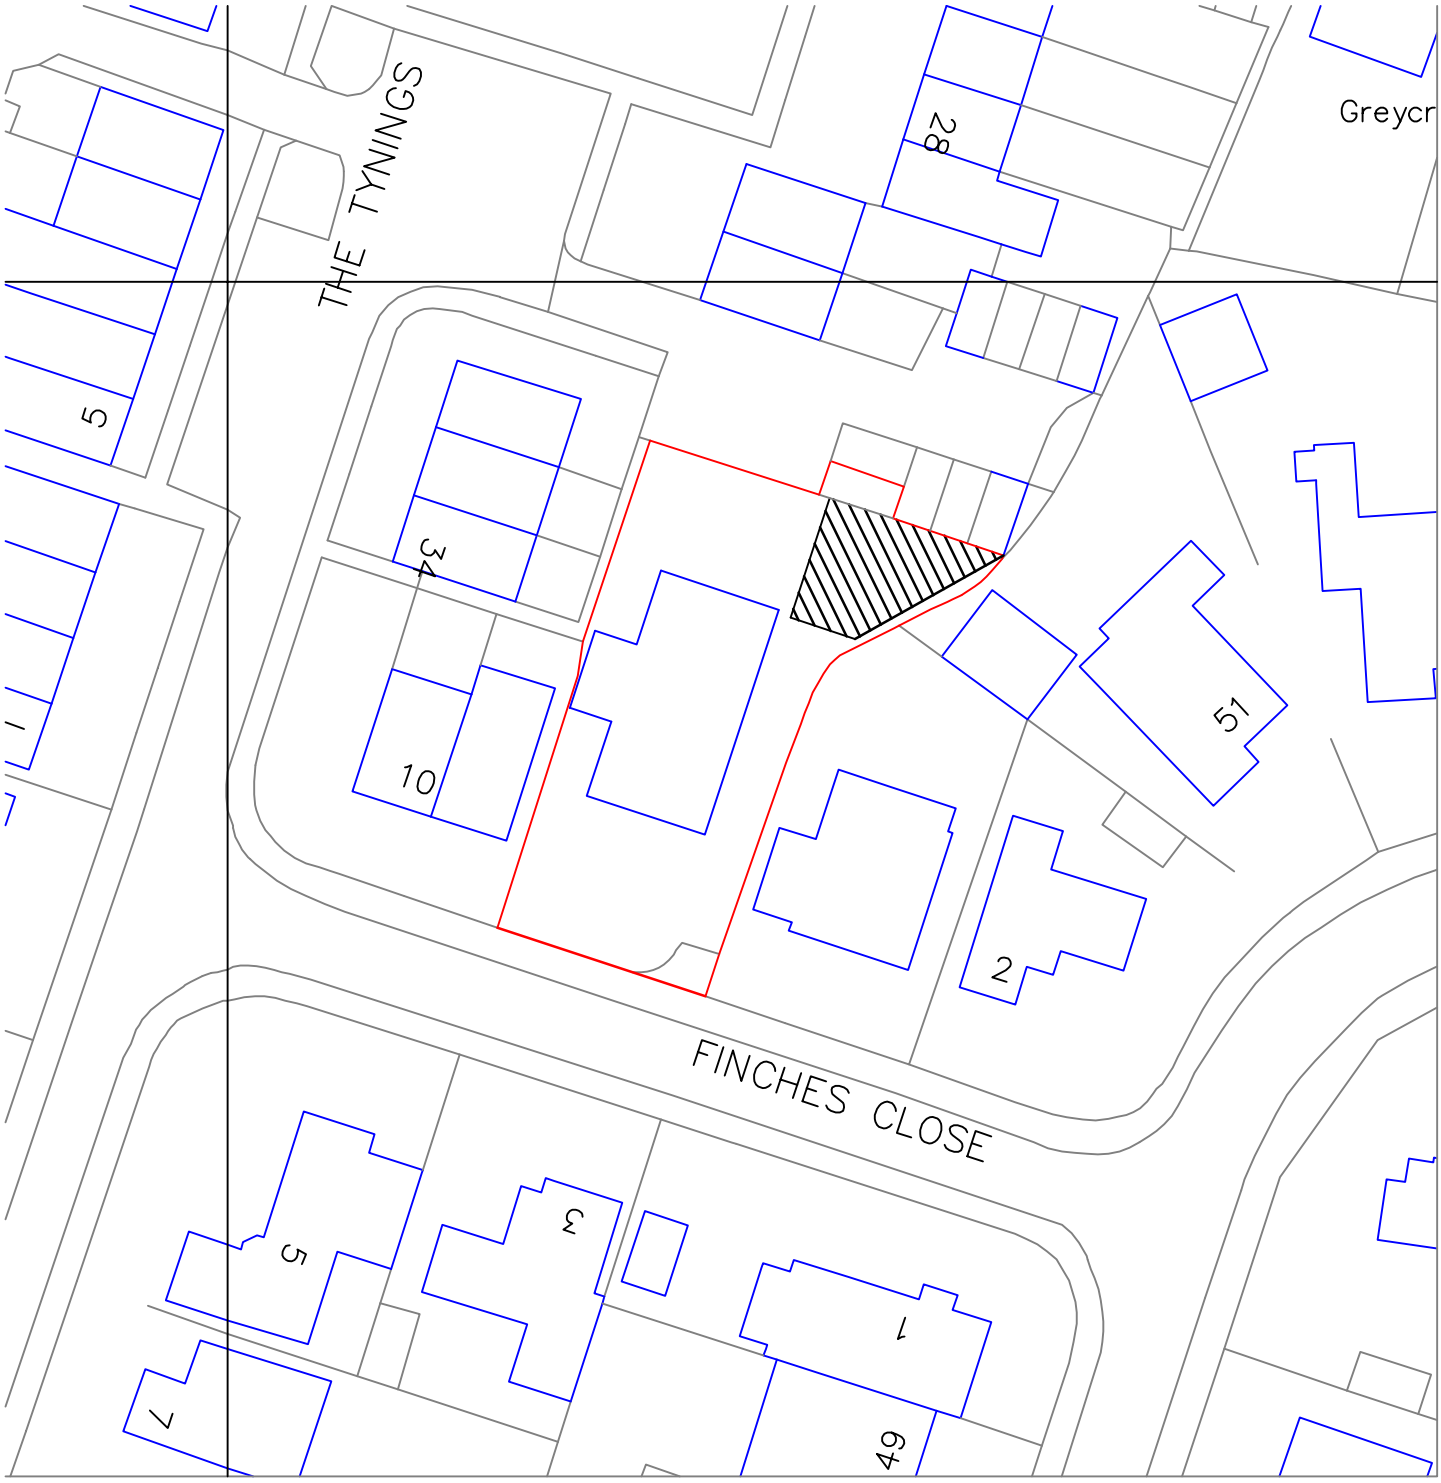
THE TYNINGS
Greycr
28
5
34
10
51
2
FINCHES CLOSE
5
3
1
7
49
0
20
40
60
80
N
Metres
6 Finches Close
Lancing
Block Plan 1:500
A4 Paper